


2 LEVEL 6 DIMENSIONED FLOORPLAN

SCALE: 1/8" = 1'-0"

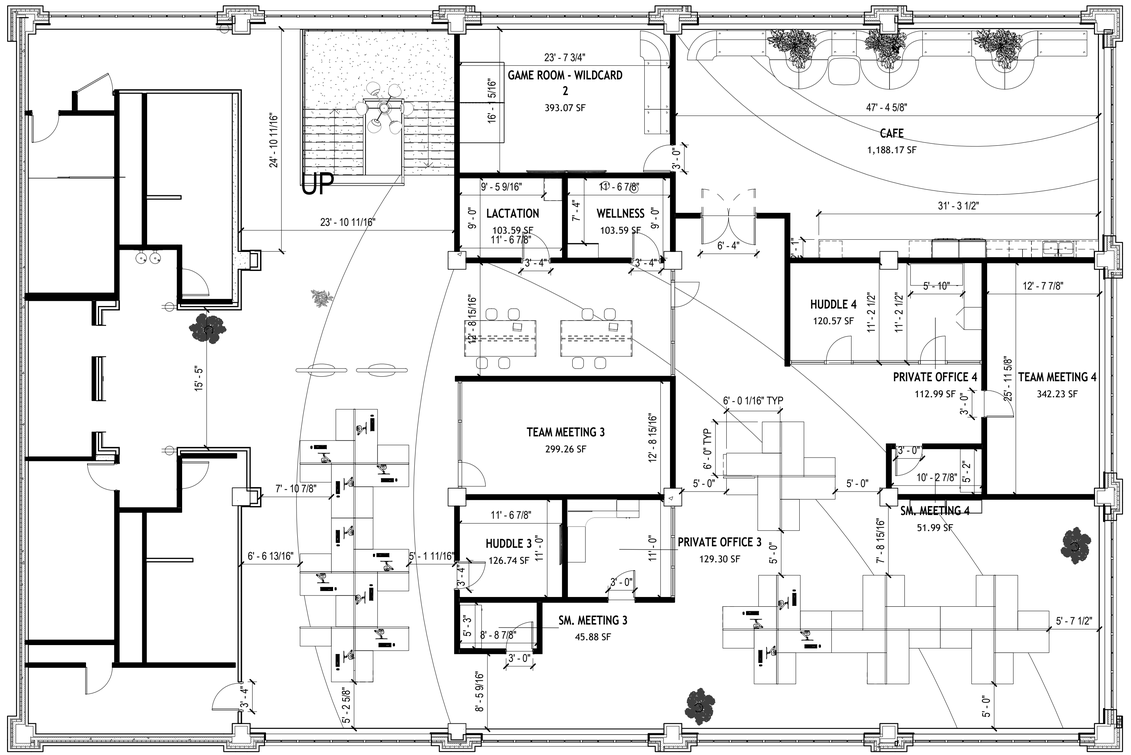


1 LEVEL 7 DIMENSIONED FLOORPLAN

SCALE: 1/8" = 1'-0"


N

Name: Taylor Walters
Date: November 18, 2024
IA 417, Prof. Rane, Fall 2024

NEXT PROJECT CHICAGO
DIMENSIONED FLOORPLAN

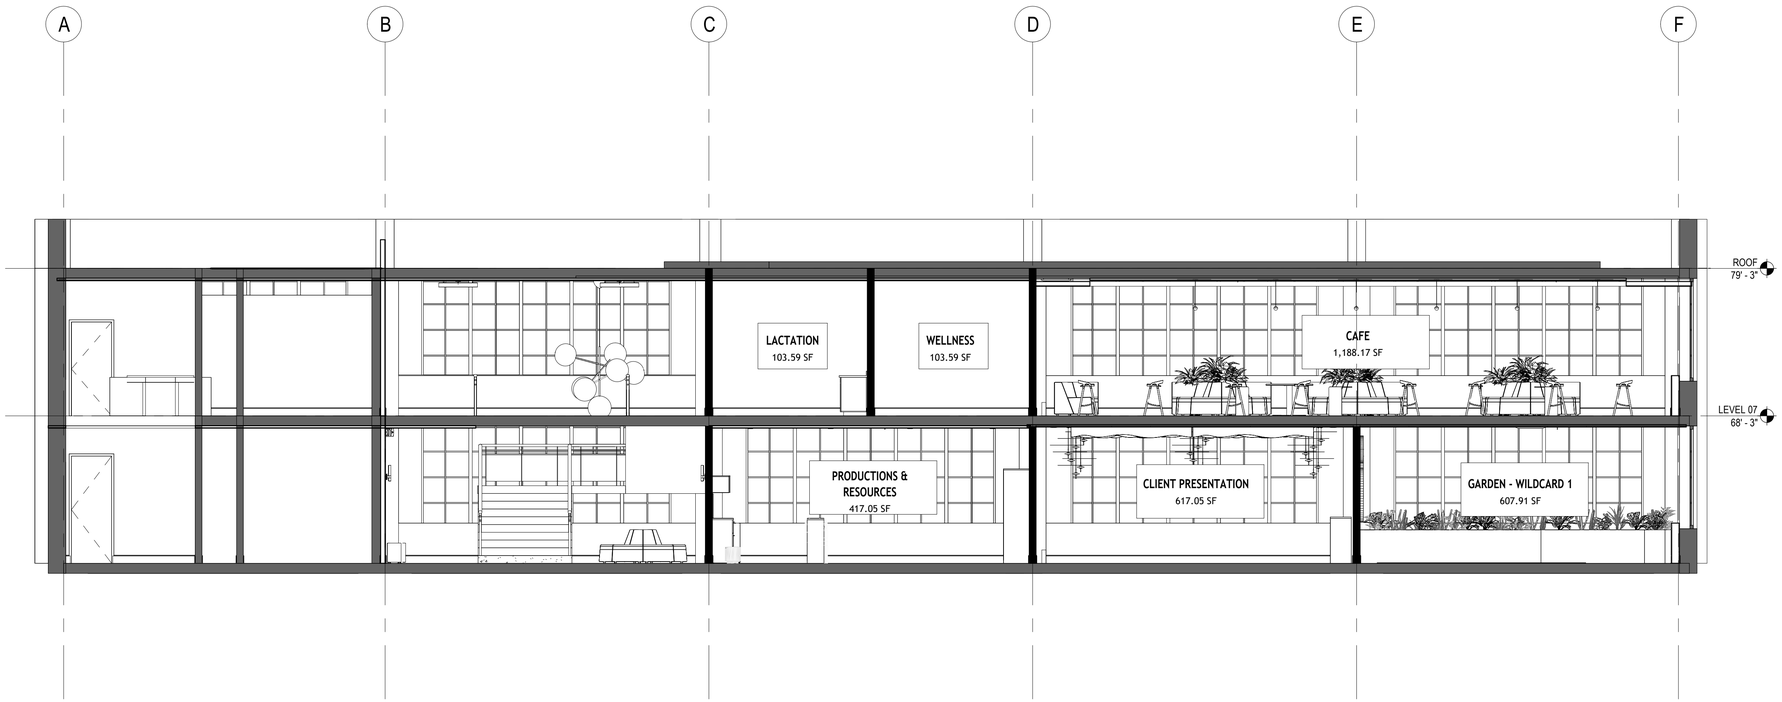

1 SECTION 1
SCALE: 3/16" = 1'-0"

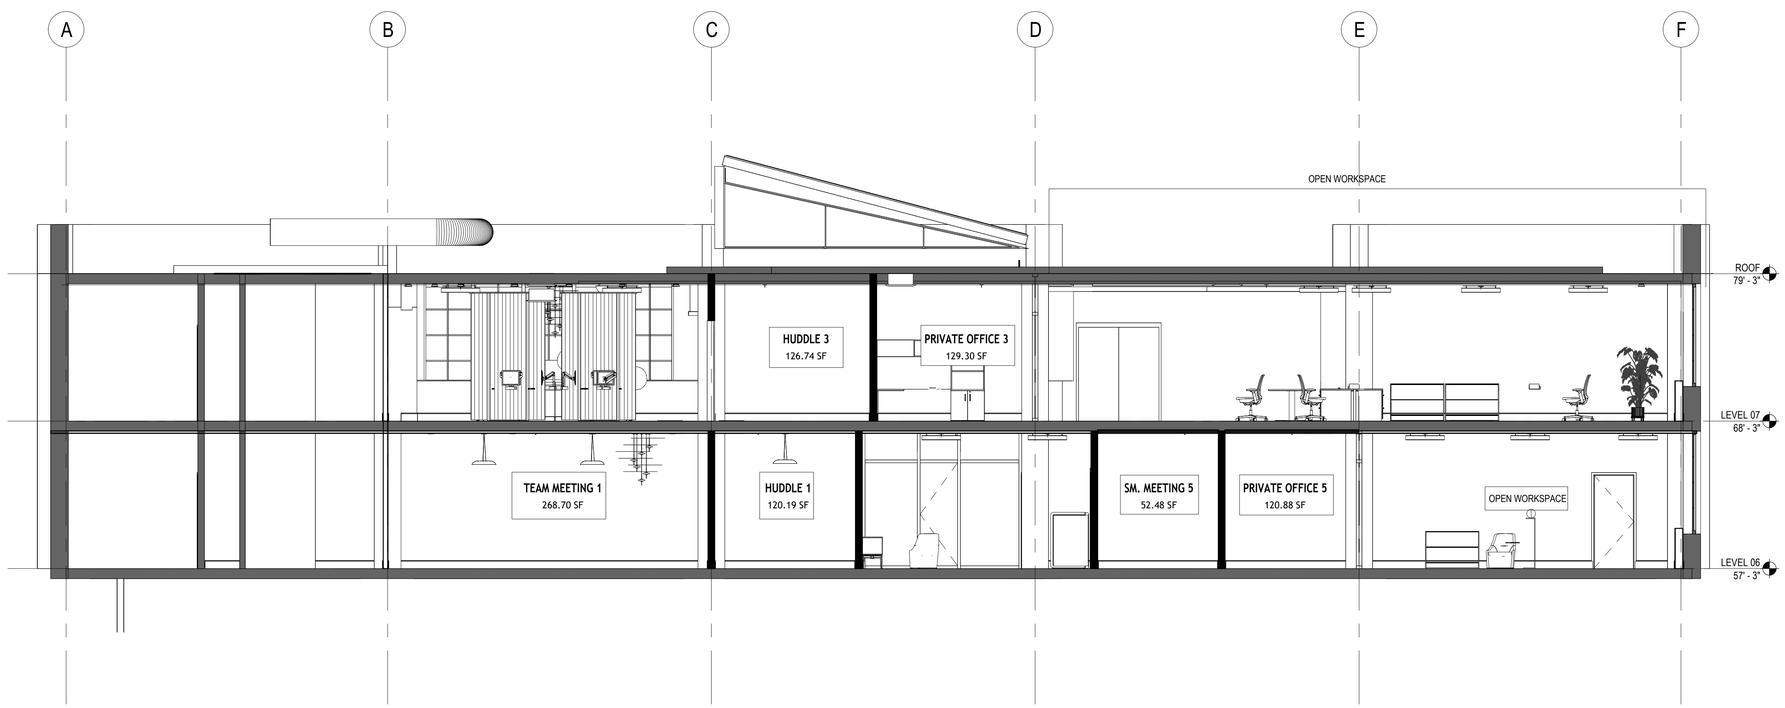


2 Section 2
SCALE: 3/16" = 1'-0"

Name: Taylor Walters
Date: November 18, 2024
IA 417, Prof. Rane, Fall 2024


NEXT PROJECT CHICAGO
INTERIOR SECTIONS

A1

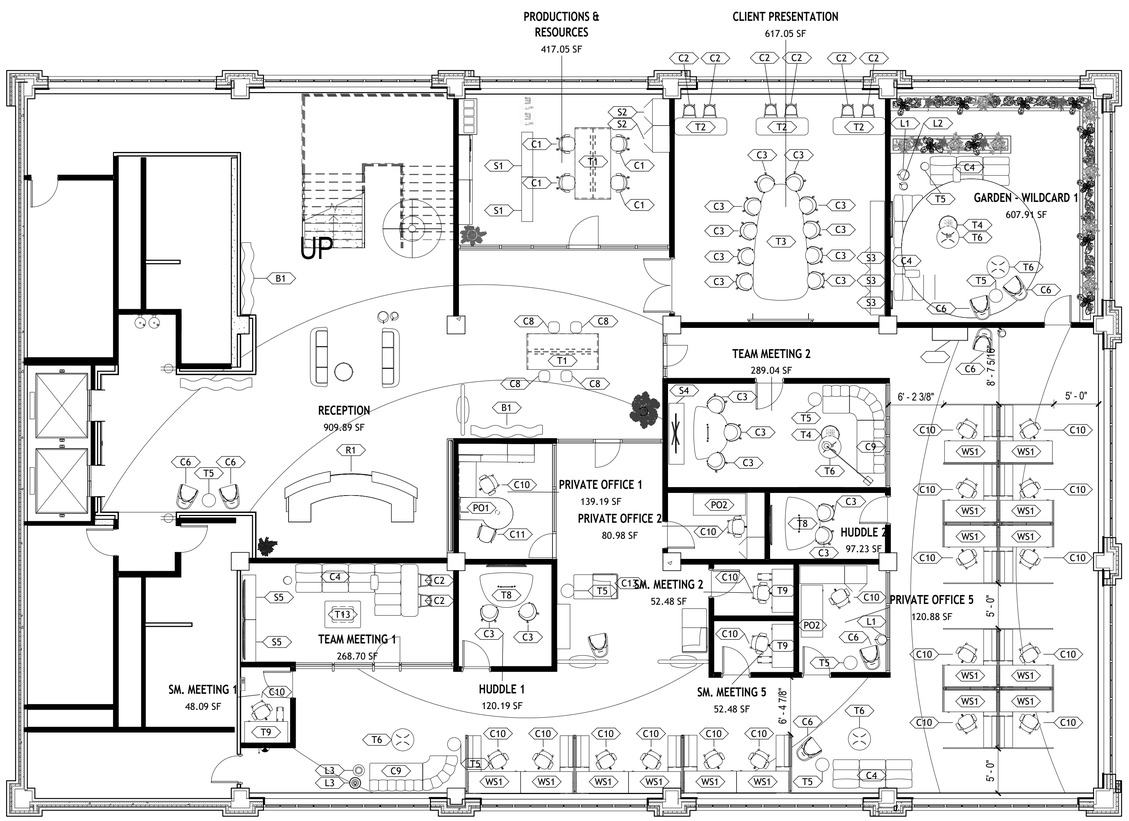

1 LEVEL 6 FURNITURE PLAN

SCALE: 1/8" = 1'-0"

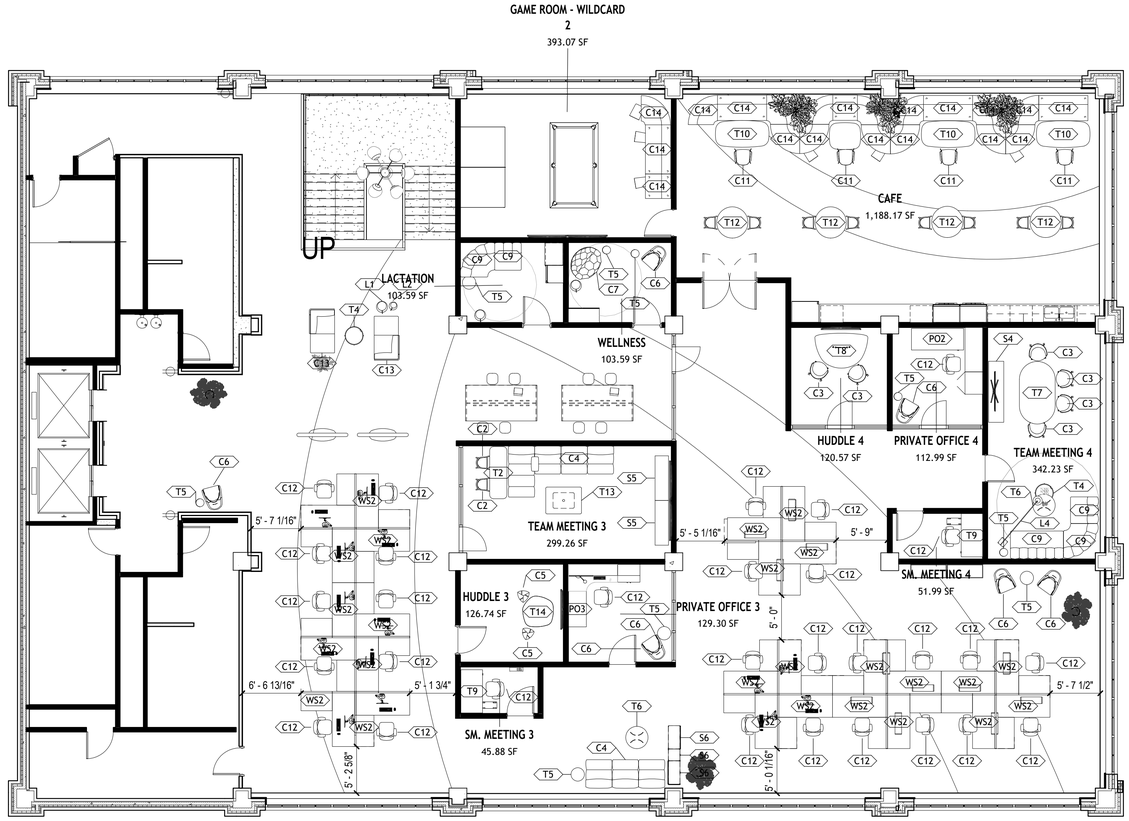

2 LEVEL 7 FURNITURE PLAN

SCALE: 1/8" = 1'-0"

N

NEXT PROJECT CHICAGO
FURNITURE PLAN

Name: Taylor Walters
Date: November 18, 2024
IA 417, Prof. Rane, Fall 2024

FURNITURE LEGEND

C1 STEELCASE COBI STOOL

C2 MATAZZI "SHE SAID" STOOL

C3 STEELCASE VICCARBE CHAIR

C4 STEELCASE VICCARBE SOFA

C5 STEELCASE CAMPFIRE POUF

C6 STEELCASE NAGI ARMCHAIR

C7 ESTABLISHED AND SONS LOUNGE CHAIR

C8 COALESSE LOX STOOL

C9 WEST ELM BELLE COUCH

C10 STEELCASE AIRBACK CHAIR

C11 COALESSE MONTARA CHAIR

C12 STEELCASE AMIA OFFICE CHAIR

C13 COALESSE LAGUNITAS CHAISE

C14 STELCASE CAMPFIRE LOUNGE

T1 STEELCASE CAMPFIRE TABLE

T2 STEELCASE WORK FLEX TABLE

T3 STEELCASE OCULAR CONFERENCE TABLE

T4 COALESSE TRAY TABLE

T5 WEST ELM MAISIE SIDE TABLE

T6 URBAN TREE COFFEE TABLE

FURNITURE LEGEND

T7 STEELCASE CONVENE RACETRACK TABLE

T8 STEELCASE OCULAR 3-SEAT TABLE

T9 MOOOI BAR HEIGHT TABLE

T10 STEELCASE SIMPLE TABLE 72"

T11 STEELCASE SIMPLE TABLE 42"

T12 COALESSE MONTARA CAFE HEIGHT

T13 COALESSE LAGUNITAS OCCASIONAL

T14 STEELCASE EDUCATION ELBROOK HUDDLE TABLE

WS1 WORKSTATION TYPICAL 1

WS2 WORKSTATION TYPICAL 2

PO1 PRIVATE OFFICE TYPICAL 1

PO2 PRIVATE OFFICE TYPICAL 2

PO3 PRIVATE OFFICE TYPICAL 3

S1 STEELCASE STORAGE FILE

S2 STEELCASE STORAGE CABINET

S3 STEELCASE LATERAL FILE

FURNITURE LEGEND

S4 BLU DOT CONSOLE

S5 STEELCASE STORAGE CREDENZA

S6 STEELCASE STORAGE FRAME

L1 FLOS LIGHTING F2

L2 FLOS LIGHTING F1

L3 FLOS NOCTAM 2H

L4 FLOS ARCO FLOOR LAMP

Name: Taylor Walters
Date: November 18, 2024
IA 417, Prof. Rane, Fall 2024


NEXT PROJECT CHICAGO
FURNITURE PLAN LEGEND

Furniture Schedule				
FURNITURE NO.	Count	Manufacturer	Fabric / Finish	Comments
	833	<varies>		
B1	3	Coalesse		
C1	4	Steelcase	U1/Black	
C2	18	Mattiazi	Black Ash	
C3	23	Viccarbe	U2/Black	
C4	17	Viccarbe	U3	
C5	5	<varies>	U4	
C6	15	Viccarbe	U4	
C7	1	Establishe And Sons	U3	
C8	12	Coalesse	U5/Chrome	
C9	10	West Elm	<varies>	
C10	22	Steelcase	SoftNext Greystone/3D MicroKnit Graphite	
C11	5	Coalesse	U5/Dark Walnut	
C12	30	Steelcase	SoftNext Greystone/3D MicroKnit Graphite	
C13	4	Steelcase	U7/Black	
C14	24	Steelcase	<varies>	
GT2	1	Hags		
L1	6	Flos	[Standard]	
L2	4	Flos	[Standard]	
L3	2	Flos	[Standard]	
L4	2	Flos	[Standard]	

Furniture Schedule				
FURNITURE NO.	Count	Manufacturer	Fabric / Finish	Comments
L16	3	Tom Dixon	[Standard]	
L17	2	Flos	[Standard]	
PO1	1	Steelcase	[Various]	
PO2	3	West Elm	[Various]	
PO3	1	Steelcase	[Various]	
R1	1		Dark Walnut	
S1	3	Steelcase	Ice Blue 4CL2	
S2	2	Steelcase	Ice Blue 4CL2	
S3	3	Steelcase	Ice Blue 4CL2	
S4	2	Blu Dot	Citron 4AX1	
S5	5	Steelcase	Rose Quartz 1ATG	
S6	4	Steelcase	Black Gloss 4144	
T1	4	Steelcase	Dark Walnut	
T2	5	Steelcase	Bisque Wenge/Seagull-7243	
T3	1	Steelcase	Dark Walnut 3364/Black	
T4	5	Steelcase	Medium Walnut V2CW/Chrome	
T5	18	<varies>	Walnut	
T6	7	Urban Tree	[Standard]	
T7	1	Steelcase	Dark Walnut 3364/Black	
T8	4	Steelcase	Bisque Noce 2LBN/Black	
T9	8	Steelcase	Oak White Wash/Foot White	


Name: Taylor Walters
Date: November 18, 2024
IA 417, Prof. Rane, Fall 2024

NEXT PROJECT CHICAGO
FURNITURE SCHEDULE

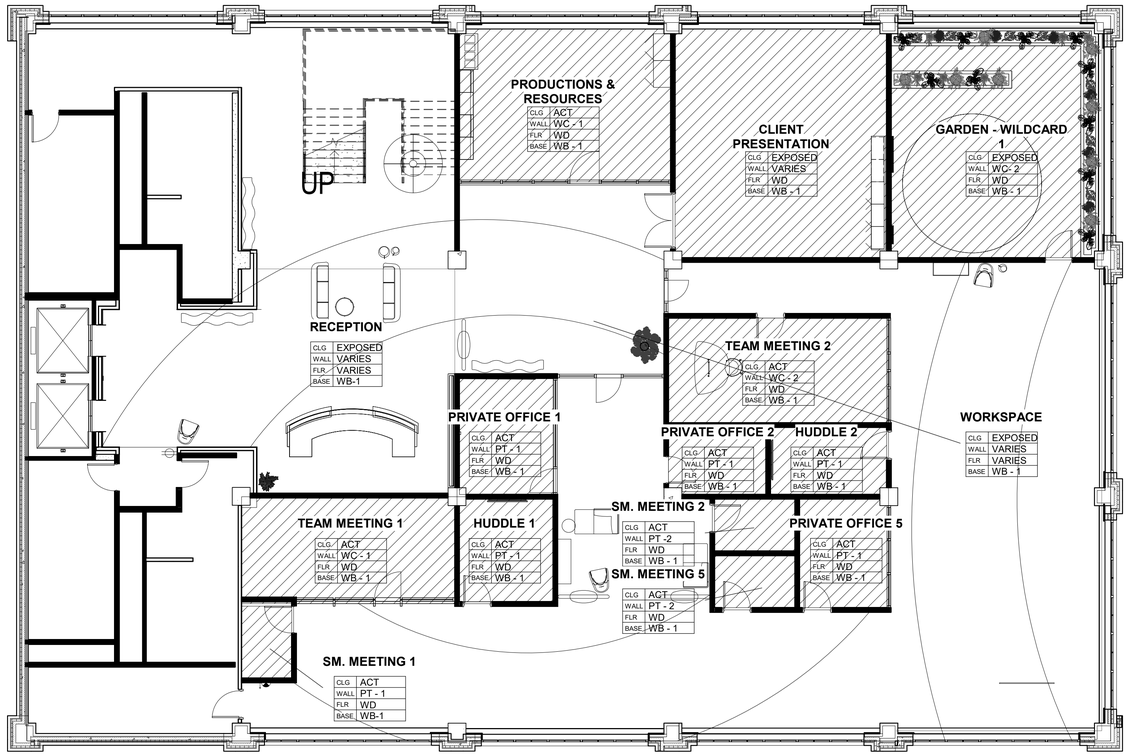

1 LEVEL 6 FLOOR FINISH PLAN

SCALE: 1/8" = 1'-0"

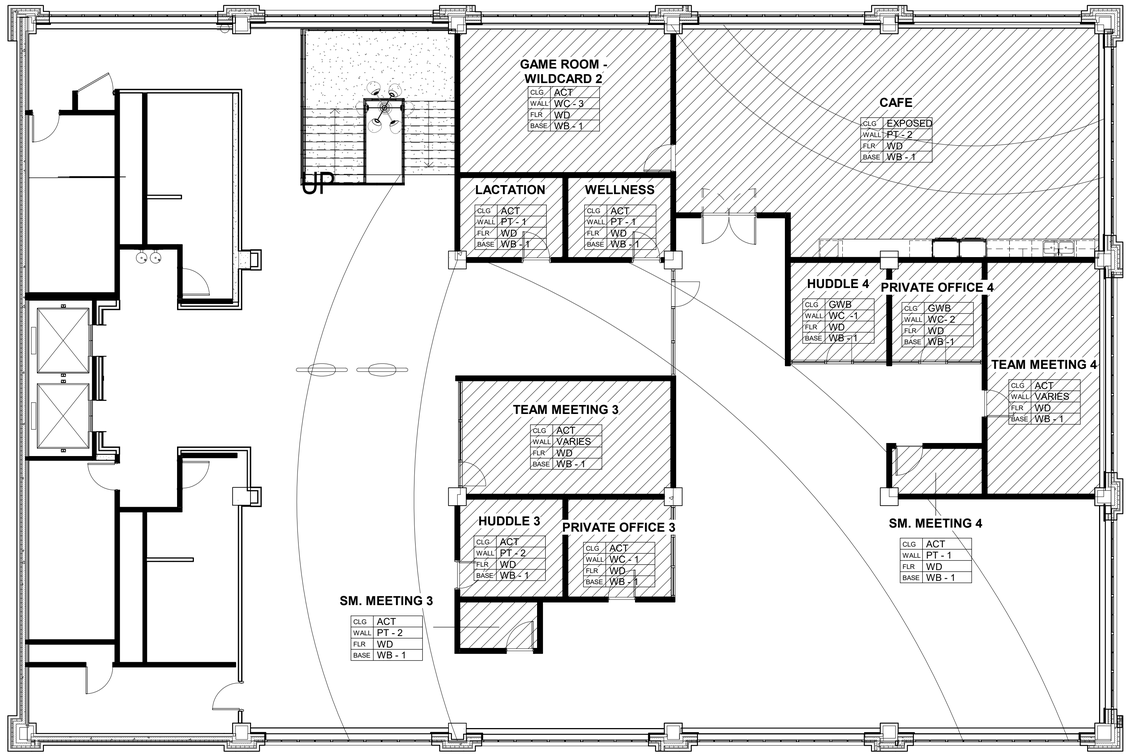

2 LEVEL 7 FLOOR FINISH PLAN

SCALE: 1/8" = 1'-0"

FINISH LEGEND

- LVT - 1
- WD - WOOD LVT
- LVT - 2

N

Name: Taylor Walters
Date: November 18, 2024
IA 417, Prof. Rane, Fall 2024


NEXT PROJECT CHICAGO
FINISH PLAN

ROOM FINISH SCHEDULE								
Name	Floor Finish	Wall Finish - North	Wall Finish - East	Wall Finish - South	Wall Finish - West	Base Finish	Ceiling Finish	Comments
CAFE	WD	WC1	WC1	WC1	WC3	WB -1	EXPOSED	
CLIENT PRESENTATION	WD	WC2	WC2	WC2	WC2	WB -1	ACT	
GAME ROOM - WILDCARD 2	WD	WC2	WC2	WC2	WC3	WB -1	ACT	
GARDEN - WILDCARD 1	WD	WC2	WC2	WC2	WC2	WB -1	ACT	
HUDDLE 1	WD	WC2	WC2	WC2	WC2	WB -1	ACT	
HUDDLE 2	WD	WC2	WC2	WC2	WC2	WB -1	ACT	
HUDDLE 3	WD	WC2	WC2	WC2	WC2	WB -1	ACT	
HUDDLE 4	WD	WC2	WC2	CURTAIN	WC2	WB -1	ACT	
LACTATION	WD	WC1	WC1	WC1	WC1	WB -1	ACT	
PRIVATE OFFICE 1	WD	WC2	CURTAIN	WC2	WC2	WB -1	ACT	
PRIVATE OFFICE 2	WD	WC2	WC2	WC2	WC2	WB -1	ACT	
PRIVATE OFFICE 3	WD	WC2	CURTAIN	WC2	WC2	WB - 1	ACT	
PRIVATE OFFICE 4	WD	WC2	WC2	CURTAIN	WC2	WB -1	ACT	

ROOM FINISH SCHEDULE								
Name	Floor Finish	Wall Finish - North	Wall Finish - East	Wall Finish - South	Wall Finish - West	Base Finish	Ceiling Finish	Comments
PRIVATE OFFICE 5	WD	WC2	CURTAIN	WC2	WC2	WB -1	ACT	
PRODUCTIONS & RESOURCES	WD	WC2	WC2	CURTAIN	WC2	WB -1	ACT	
RECEPTION	LVT1/LVT2	WC3	WC1	WC1	WC1	WB -1	ACT	
SM. MEETING 1	WD	WC2	WC2	WC2	WC2	WB - 1	ACT	
SM. MEETING 2	WD	WC2	WC2	WC2	WC2	WB -1	ACT	
SM. MEETING 3	WD	WC2	WC2	WC2	WC2	WB -1	ACT	
SM. MEETING 4	WD	WC2	WC1	WC2	WC2	WB -1	ACT	
SM. MEETING 5	WD	WC2	WC2	WC2	WC2	WB -1	ACT	
TEAM MEETING 1	WD	WC1	WC3	CURTAIN	WC1	WB -1	ACT	
TEAM MEETING 2	WD	WC1	CURTAIN	WC1	WC3	WB -1	ACT	
TEAM MEETING 3	WD	WC1	WC3	WC1	CURTAIN	WB -1	GWB/EXPOSED	
TEAM MEETING 4	WD	WC1	WC1	WC3	WC1	WB-1	ACT	
WELLNESS	WD	WC2	WC2	WC2	WC2	WB - 1	ACT	

Name: Taylor Walters
Date: November 18, 2024
IA 417, Prof. Rane, Fall 2024

NEXT PROJECT CHICAGO
FINISH SCHEDULE

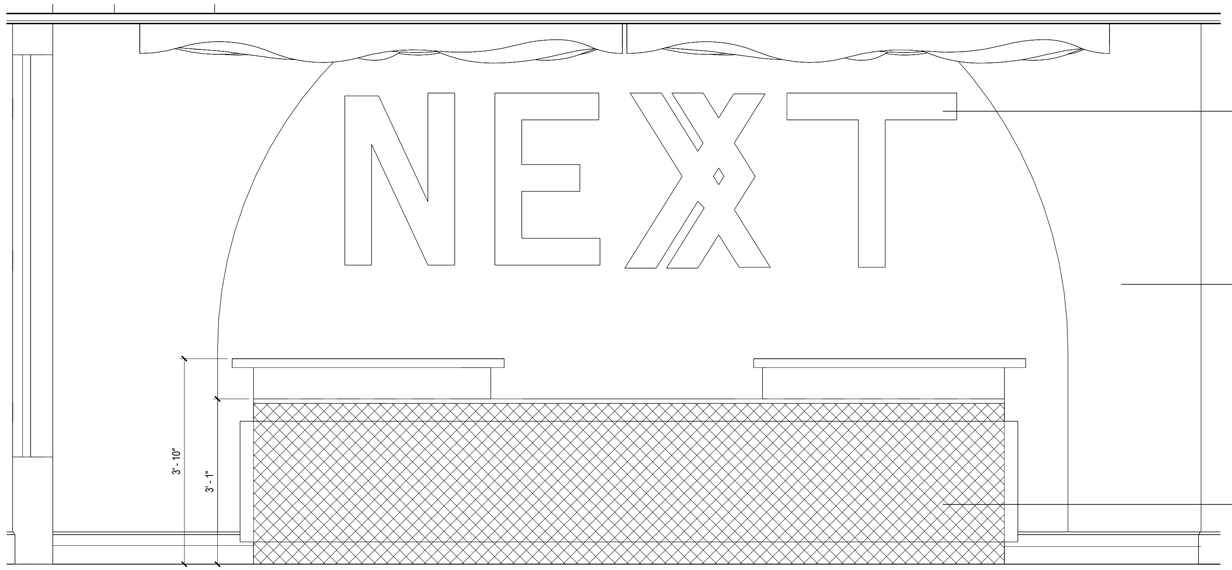


BACKLIT BRAND SIGN

BLUE MARBLE STONE
SLAB WALLCOVERING

STACKED STONE ON
RECEPTION DESK

1 RECEPTION DESK ELEVATION
SCALE: 3/4" = 1'-0"

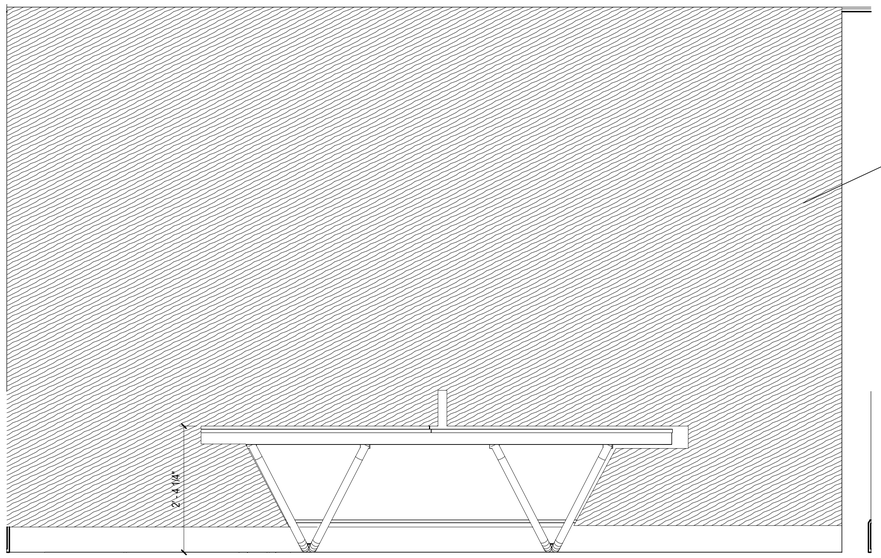


SPECIALTY
WALLCOVERING


2 GAME ROOM WALL ELEVATION
SCALE: 3/4" = 1'-0"

Name: Taylor Walters
Date: November 18, 2024
IA 417, Prof. Rane, Fall 2024

NEXT PROJECT CHICAGO
INTERIOR ELEVATIONS

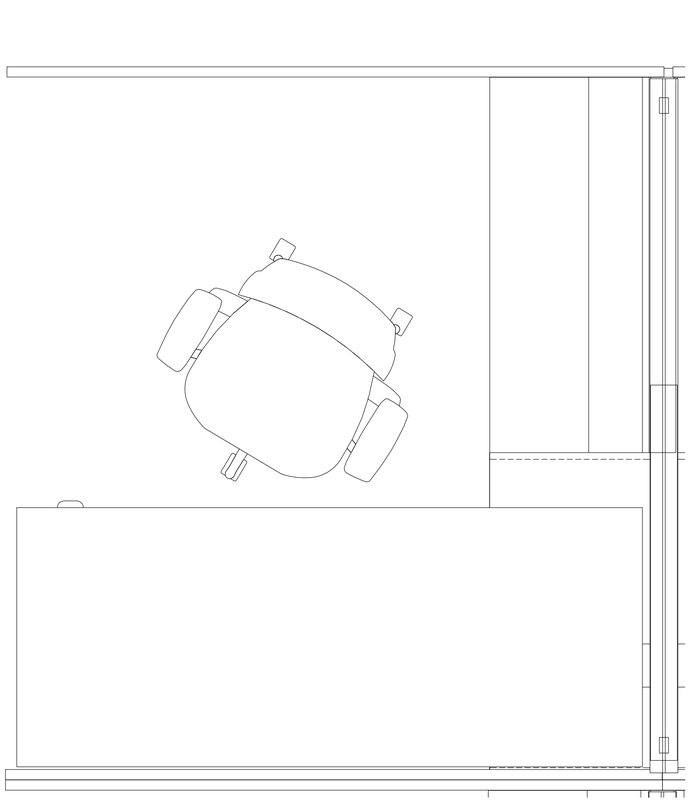

2 WORKSTATION 1 TYPICAL
SCALE: 1 1/2" = 1'-0"

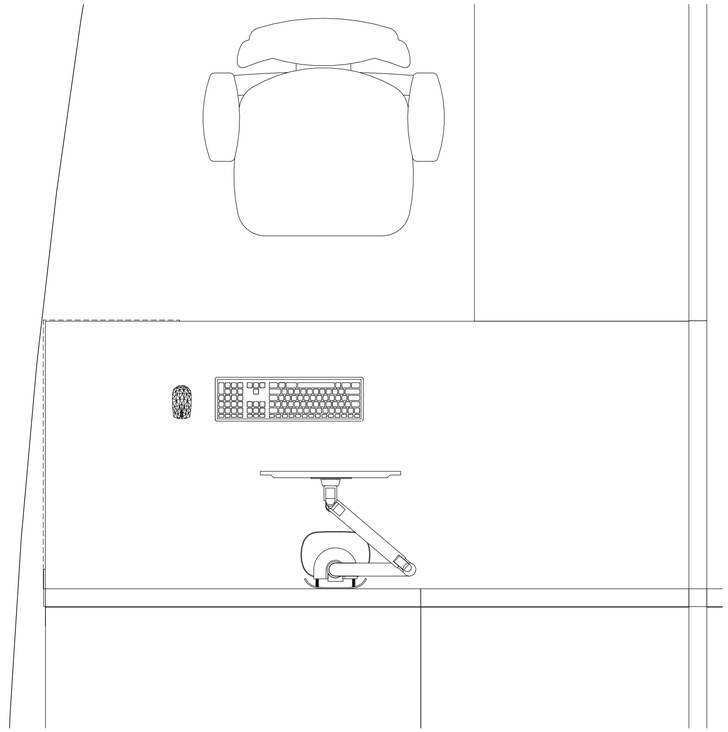


1 WORKSTATION 2 TYPICAL
SCALE: 1 1/2" = 1'-0"



BENEFITS:
-STORAGE FOR PERSONAL BELONGINGS
-LARGE DESK SPACE
-ACOUSTIC PRIVACY PANELS
-ERGONOMIC SEATING

3 AXIONOMETRIC WS1
SCALE:

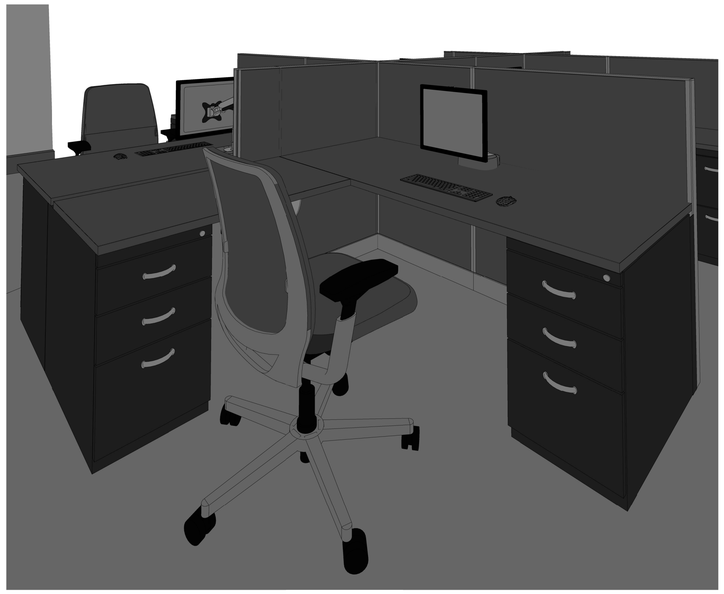

BENEFITS:
-STORAGE FOR PERSONAL BELONGINGS
-LARGE DESK SPACE
-ACOUSTIC PRIVACY PANELS
-ERGONOMIC SEATING


4 AXIONOMETRIC WS2
SCALE:

NEXT PROJECT CHICAGO
WORKSTATION PLANS


Name: Taylor Walters
Date: November 18, 2024
IA 417, Prof. Rane, Fall 2024




2 RECEPTION ELEVATION
SCALE: 1" = 1'-0"

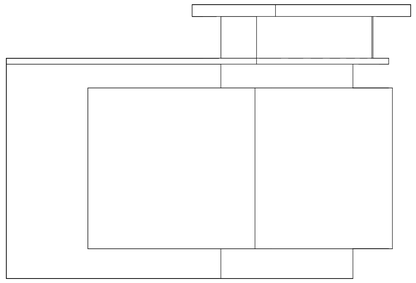


5 RECEPTION - EAST
SCALE: 1" = 1'-0"

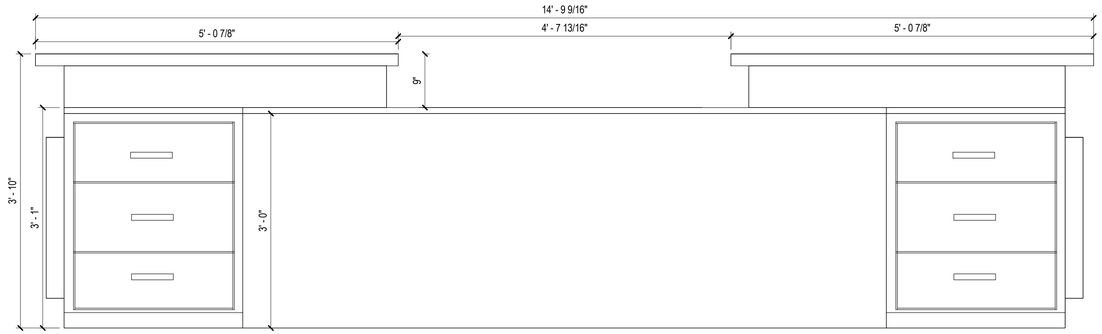


3 RECEPTION ELEVATION - BACK
SCALE: 1" = 1'-0"

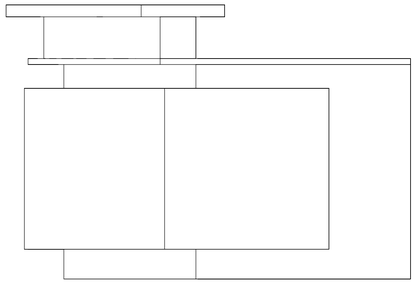

4 RECEPTION- WEST
SCALE: 1" = 1'-0"

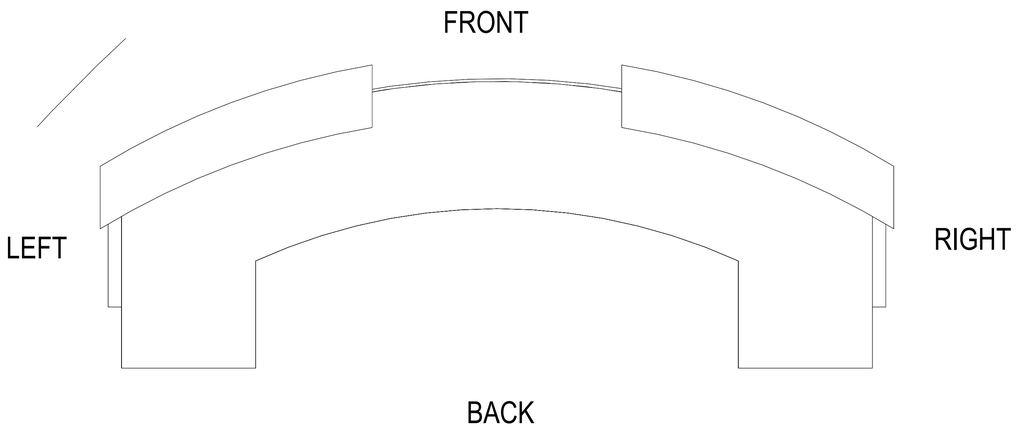

1 RECEPTION CALLOUT
SCALE: 3/4" = 1'-0"

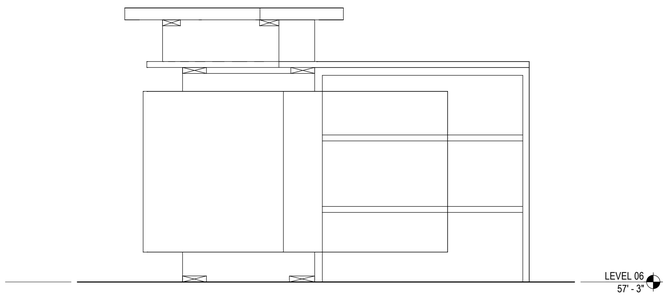

6 RECEPTION SECTION
SCALE: 1" = 1'-0"

NEXT PROJECT CHICAGO
CUSTOM RECEPTION DESK

Name: Taylor Walters
Date: November 18, 2024
IA 417, Prof. Rane, Fall 2024

LIGHTING LEGEND

L8 — 4" RECESSED DOWNLIGHT

L9 — EUREKA BLOOM LAMP

L10 — EUREKA MOTO LAMP

L11 — STEELCASE TRI PENDANT

L12 — EUREKA EMPRESS

L13 — EUREKA ODEON

L14 — EUREKA ODEON

L15 — 2 x 2 TROFFER LIGHT

L16 — TOM DIXON PENDANT - SMOKE

L17 — FLOS GLO BALL

L18 — EUREKA CELESTE

L19 — EUREKA CYCLE

L20 — EUREKA BOLT

L21 — EUREKA BOLT

L22 — EUREKA MEHA

LITHONIA LRE EXIT SIGN

$ — LIGHT SWITCH

OUTLET



1 LEVEL 06
SCALE: 1/8" = 1'-0"

N

NEXT PROJECT CHICAGO
LIGHTING PLAN FLOOR 6

Name: Taylor Walters
Date: November 18, 2024
IA 417, Prof. Raine, Fall 2024

LIGHTING LEGEND

L8 — 4" RECESSED DOWNLIGHT

L9 — EUREKA BLOOM LAMP

L10 — EUREKA MOTO LAMP

L11 — STEELCASE TRI PENDANT

L12 — EUREKA EMPRESS

L13 — EUREKA ODEON

L14 — EUREKA ODEON

L15 — 2 x 2 TROFFER LIGHT

L16 — TOM DIXON PENDANT - SMOKE

L17 — FLOS GLO BALL

L18 — EUREKA CELESTE

L19 — EUREKA CYCLE

L20 — EUREKA BOLT


L21 — EUREKA BOLT

L22 — EUREKA MEHA

LITHONIA LRE EXIT SIGN

$ — LIGHT SWITCH

OUTLET

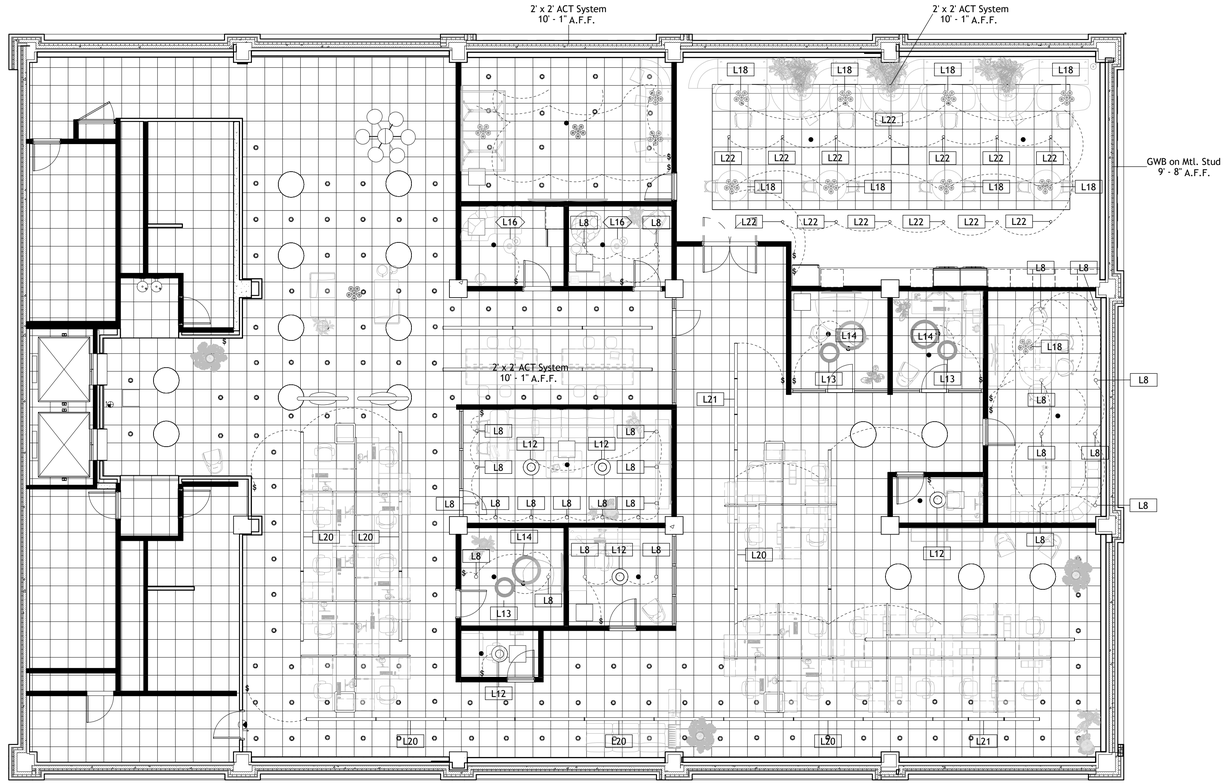

1 LEVEL 07
SCALE: 1/8" = 1'-0"


N

NEXT PROJECT CHICAGO
LIGHTING PLAN FLOOR 7

Name: Taylor Walters
Date: November 18, 2024
IA 417, Prof. Rane, Fall 2024

LIGHTING LEGEND

- L8 — 4" RECESSED DOWNLIGHT
- L9 — EUREKA BLOOM LAMP
- L10 — EUREKA MOTO LAMP
- L11 — STEELCASE TRI PENDANT
- L12 — EUREKA EMPRESS
- L13 — EUREKA ODEON
- L14 — EUREKA ODEON
- L15 — 2 x 2 TROFFER LIGHT
- L16 — TOM DIXON PENDANT - SMOKE
- L17 — FLOS GLO BALL
- L18 — EUREKA CELESTE
- L19 — EUREKA CYCLE
- L20 — EUREKA BOLT
- L21 — EUREKA BOLT
- L22 — EUREKA MEHA
- LITHONIA LRE EXIT SIGN
- $ — LIGHT SWITCH
- OUTLET

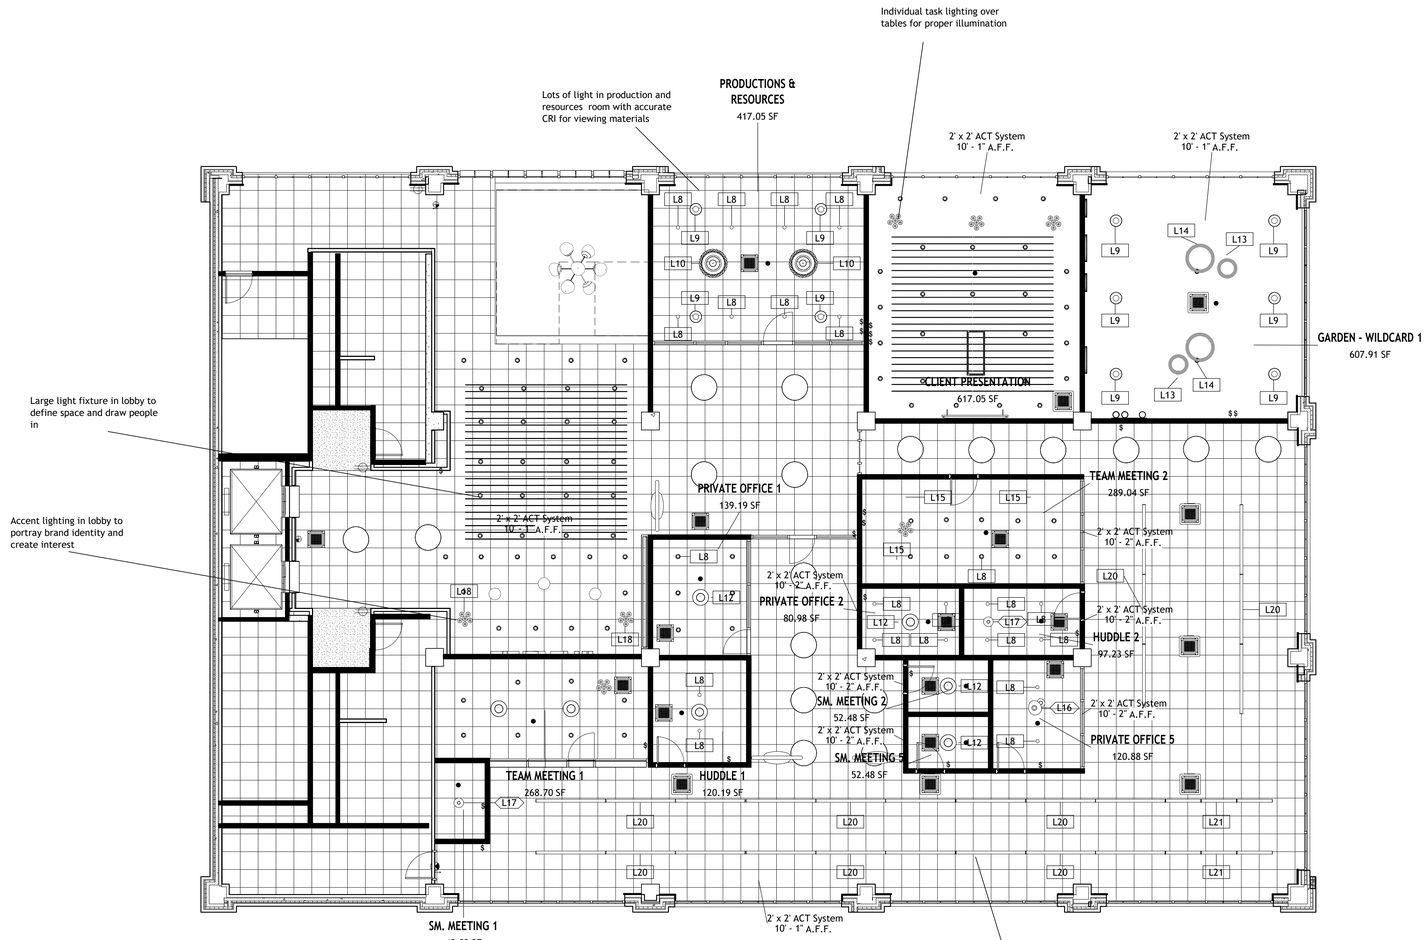

1 LEVEL 6 RCP
SCALE: 1/8" = 1'-0"

Name: Taylor Walters
Date: November 18, 2024
IA 417, Prof. Rane, Fall 2024

NEXT PROJECT CHICAGO
6TH FLOOR REFLECTED CEILING PLAN

LIGHTING LEGEND

L8 4" RECESSED DOWNLIGHT

L9 EUREKA BLOOM LAMP

L10 EUREKA MOTO LAMP

L11 STEELCASE TRI PENDANT

L12 EUREKA EMPRESS

L13 EUREKA ODEON

L14 EUREKA ODEON

L15 2 x 2 TROFFER LIGHT

L16 TOM DIXON PENDANT - SMOKE

L17 FLOS GLO BALL

L18 EUREKA CELESTE

L19 EUREKA CYCLE

L20 EUREKA BOLT


L21 EUREKA BOLT

L22 EUREKA MEHA

LITHONIA LRE EXIT SIGN

$ LIGHT SWITCH

OUTLET

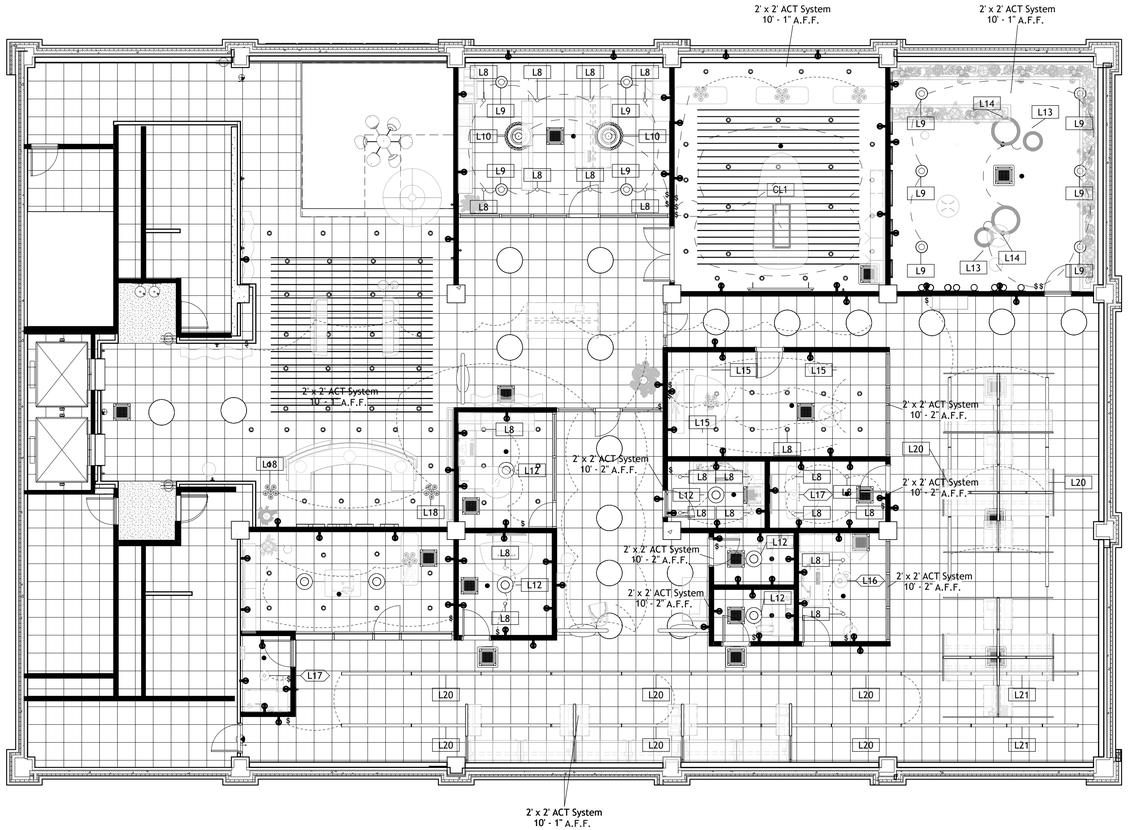


1 LEVEL 6 LIGHTING PLAN
SCALE: 1/8" = 1'-0"

Name: Taylor Walters
Date: November 18, 2024
IA 417. Prof. Rane, Fall 2024

NEXT PROJECT CHICAGO
6TH FLOOR LIGHTING PLAN

LIGHTING LEGEND

- L8 — 4" RECESSED DOWNLIGHT
- L9 — EUREKA BLOOM LAMP
- L10 — EUREKA MOTO LAMP
- L11 — STEELCASE TRI PENDANT
- L12 — EUREKA EMPRESS
- L13 — EUREKA ODEON
- L14 — EUREKA ODEON
- L15 — 2 x 2 TROFFER LIGHT
- L16 — TOM DIXON PENDANT - SMOKE
- L17 — FLOS GLO BALL
- L18 — EUREKA CELESTE
- L19 — EUREKA CYCLE
- L20 — EUREKA BOLT
- L21 — EUREKA BOLT
- L22 — EUREKA MEHA
- LITHONIA LRE EXIT SIGN
- $ — LIGHT SWITCH
- OUTLET

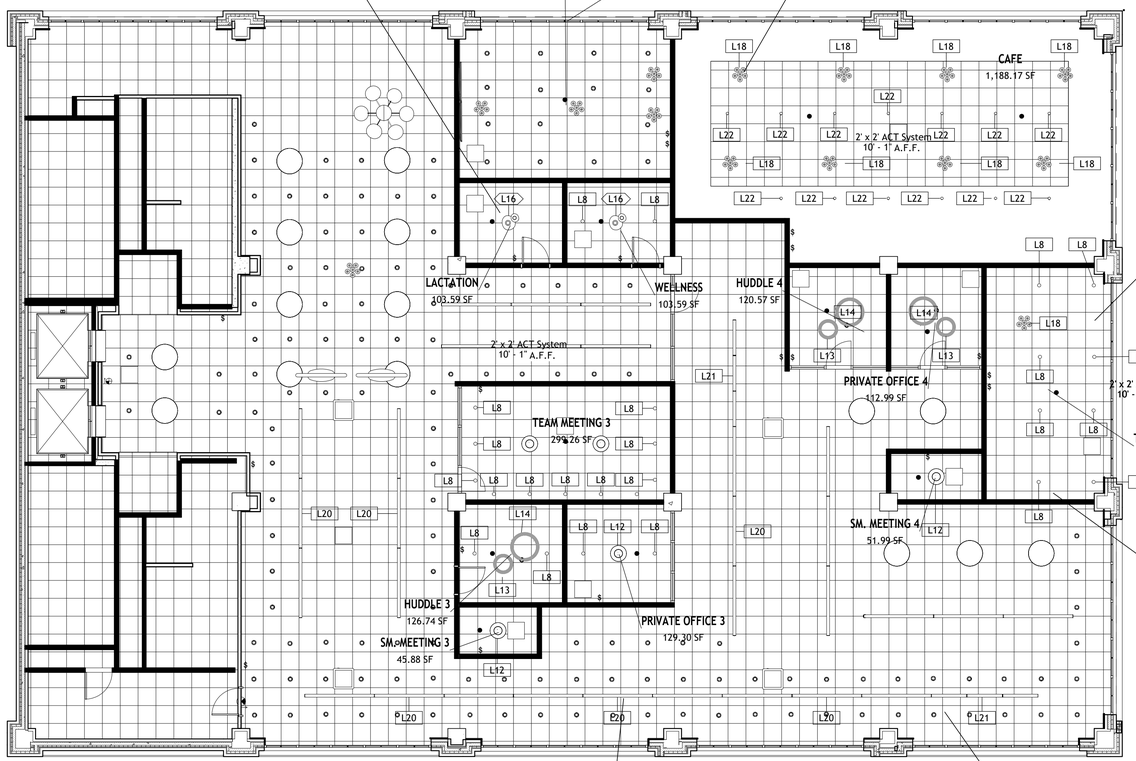

1 LEVEL 7 RCP
SCALE: 1/8" = 1'-0"

Ambiant lighting in lactation and wellness spaces for calming atmosphere

Task lights over each table to properly illuminate the task surface and for facial illumination

2x2 ACT System in private rooms for acoustic control

General and task light provided in team meeting rooms for different types of meetings (one on one, group)

Track lights over workststions for even spread of light and accurate CRI

2x2 ACT System for acoustic control over workstations

Name: Taylor Walters
Date: November 18, 2024
IA 417, Prof. Rane, Fall 2024

NEXT PROJECT CHICAGO
7TH FLOOR REFLECTED CEILING PLAN

LIGHTING LEGEND

L8 — 4" RECESSED DOWNLIGHT

L9 — EUREKA BLOOM LAMP

L10 — EUREKA MOTO LAMP

L11 — STEELCASE TRI PENDANT

L12 — EUREKA EMPRESS

L13 — EUREKA ODEON

L14 — EUREKA ODEON

L15 — 2 x 2 TROFFER LIGHT

L16 — TOM DIXON PENDANT - SMOKE

L17 — FLOS GLO BALL

L18 — EUREKA CELESTE

L19 — EUREKA CYCLE

L20 — EUREKA BOLT


L21 — EUREKA BOLT

L22 — EUREKA MEHA

LITHONIA LRE EXIT SIGN

$ — LIGHT SWITCH

OUTLET

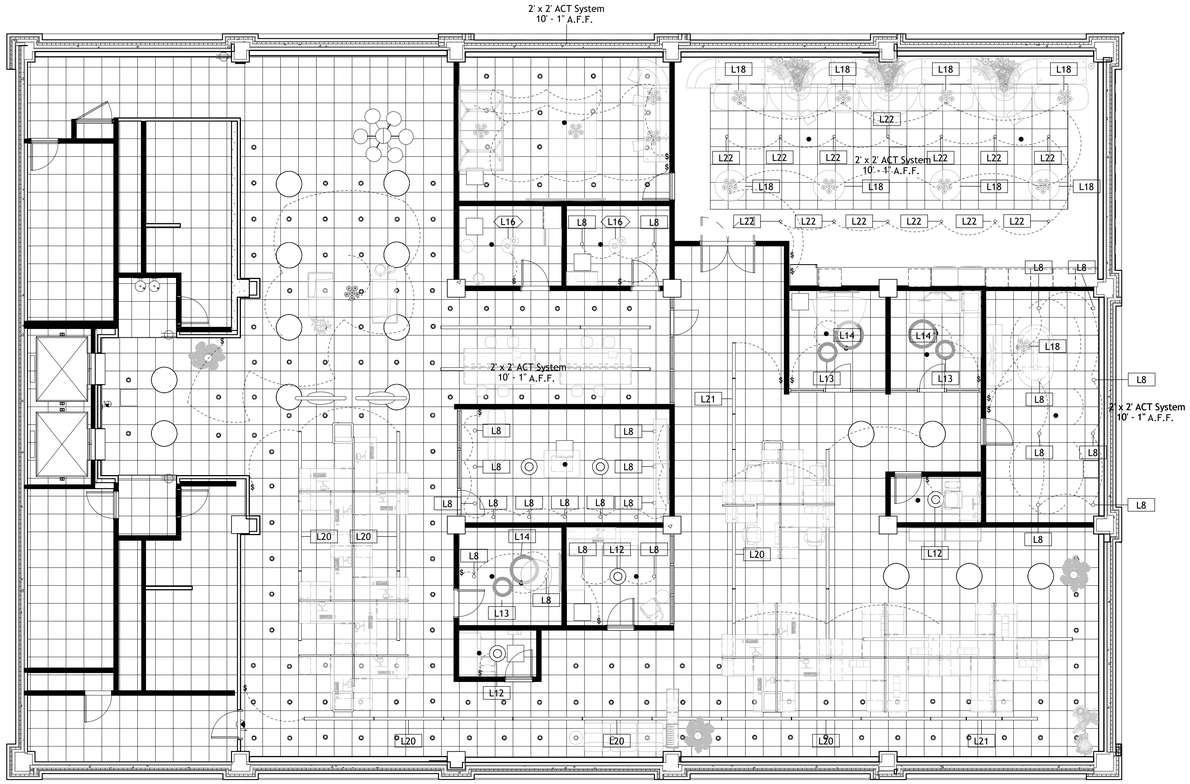

1 LEVEL 07 LIGHTING PLAN
SCALE: 1/8" = 1'-0"

Name: Taylor Walters
Date: November 18, 2024
IA 417, Prof. Rane, Fall 2024

NEXT PROJECT CHICAGO
7TH FLOOR LIGHTING PLAN

PLAN SET INDEX
A1 DIMENSIONED FLOOR PLAN
A2 INTERIOR SECTIONS
A3 FURNITURE PLAN
A4 FINISH PLAN
A5 INTERIOR ELEVATIONS
A6 WORKSTATION PLANS
A7 CUSTOM RECEPTION DESK
A8 LIGHTING PLAN FLOOR 6
A8.1 LIGHTING PLAN FLOOR 7
A9 REFLECTED CEILING PLAN FLOOR 6
A10 LIGHTING PLAN FLOOR 6
A11 REFLECTED CEILING PLAN FLOOR 7
A12 LIGHTING PLAN FLOOR 7

CODE REVIEW DATA
APPLICABLE CODES: IBC 2018, ADA 2010, NFPA 101, ICC A117 2009
OCCUPANCY TYPE: BUSINESS - B
BUILDING CONSTRUCTION TYPE: I
OCCUPANCY LOAD PER FLOOR: 54
TOTAL PROJECT SF: 16,000 (8,000 PER FLOOR)
FIRE SEPARATION: FULLY SPRINKLERED
NUMBER OF EXITS: 2
DEAD-END CORRIDOR (MAX): 50FT
COMMON PATH OF EGRESS ACCESS: 144 FT
DISTANCE BETWEEN EXITS (MAX): 47.33 FT

NEXT PROJECT CHICAGO
TITLE SHEET

Name: Taylor Walters
Date: November 18, 2024
IA 417, *Prof. Rane*, Fall 2024