

INDEX TO DRAWINGS



T-1 TITLE SHEET
A-1 FLOOR PLANS
A-2 REFLECTED CEILING PLANS
A-3 FURNITURE PLANS
A-4 FLOOR PLAN FINISH PRESENTATIONS
A-5 INTERIOR ELEVATIONS
A-6 CUSTOM CALLOUT AND DETAIL SHEET
A-7 PERSPECTIVE VIEWS




Name: TAYLOR WALTERS
Date: 04/06/2024
IA 404, Prof. Marquart



THE HUB
TITLE SHEET

T-1

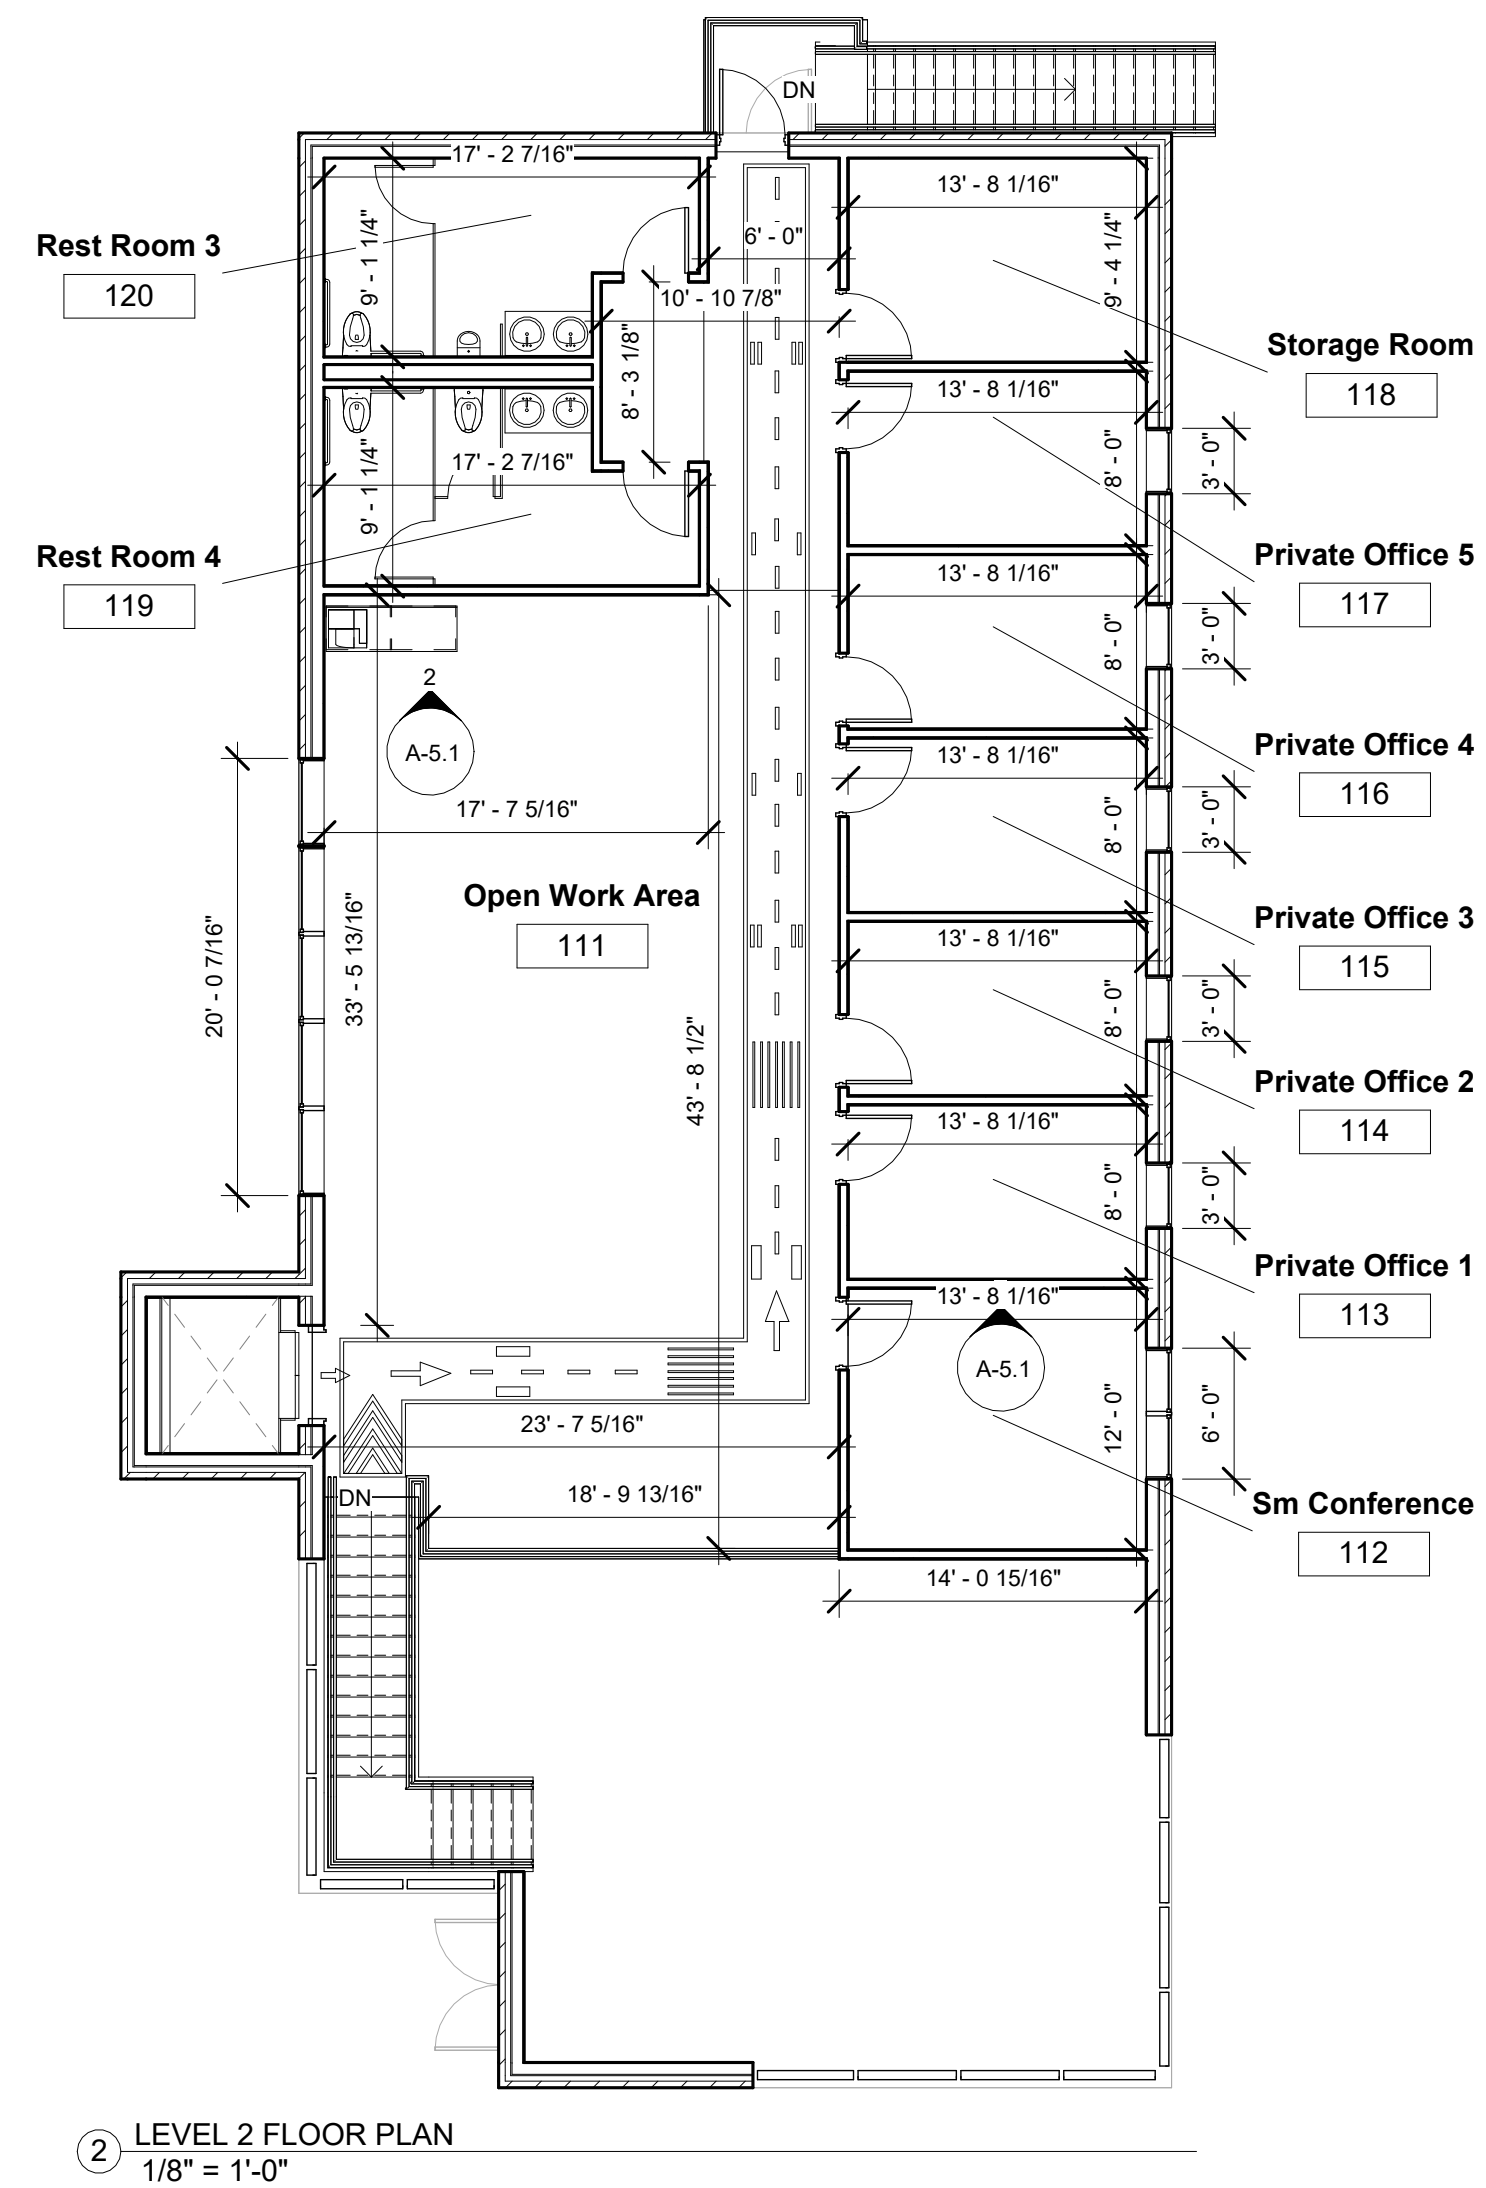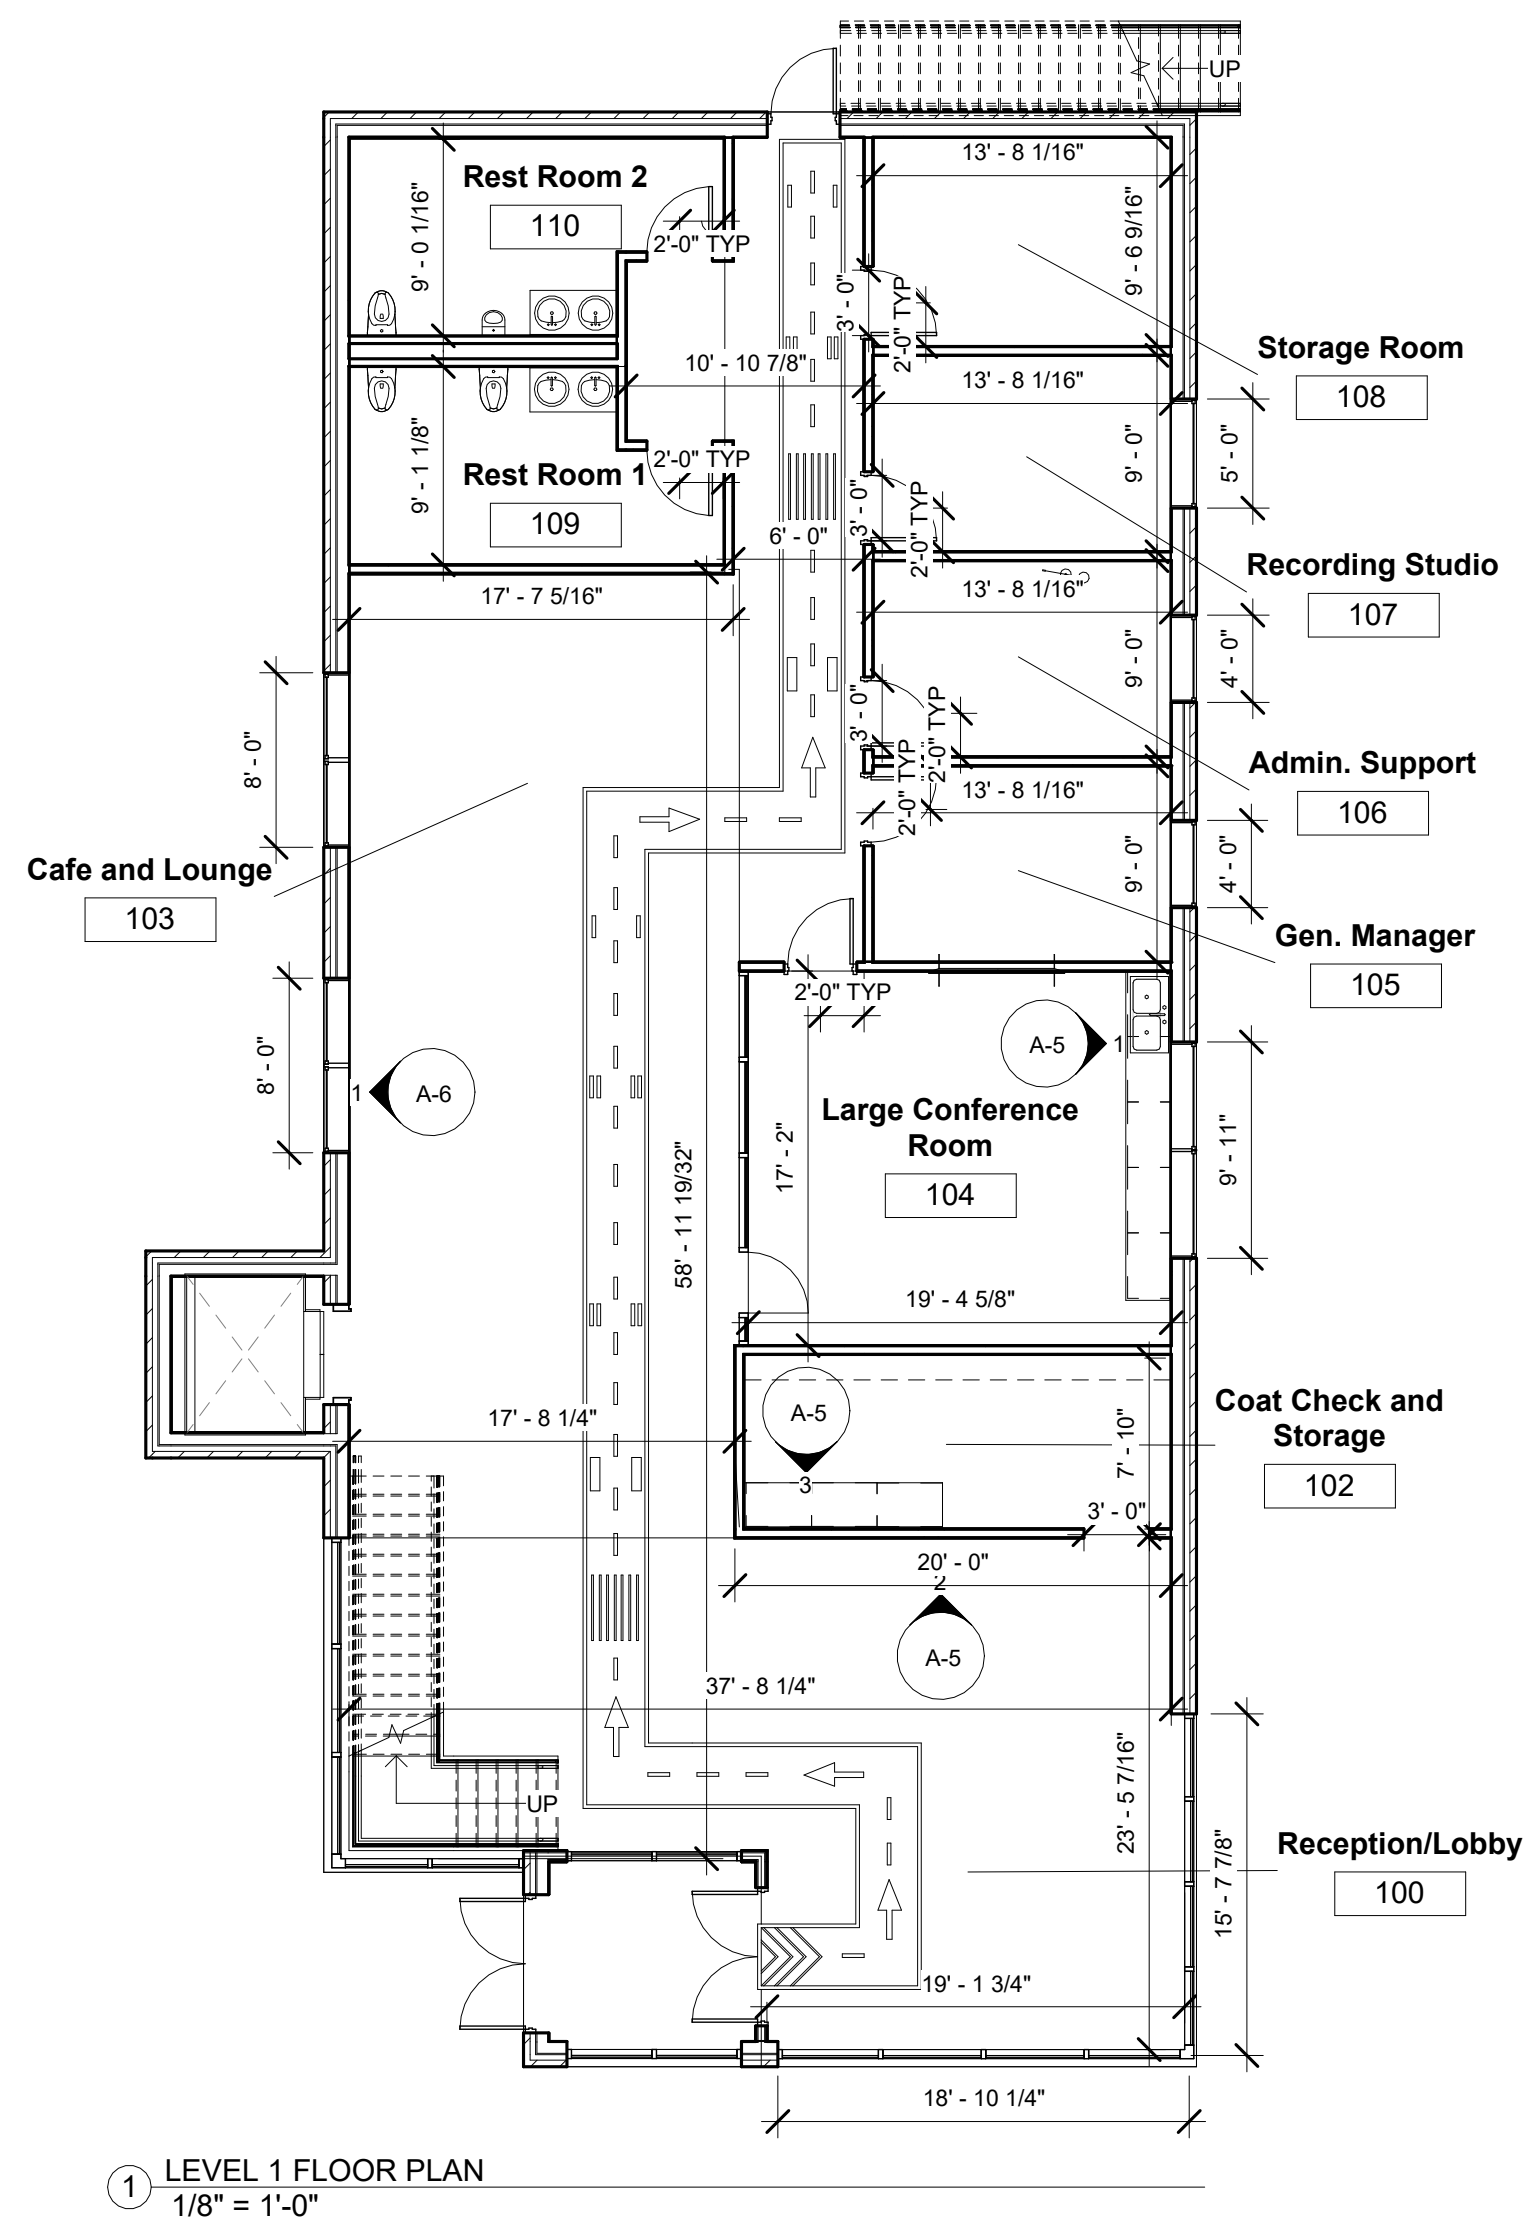

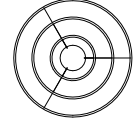RCP LEGEND	
	L-1 PENDANT LIGHT
	L-2 RECESSED CAN 8"
	L-3 PENDANT LIGHT
	HVAC VENT
	L-4 PENDANT LIGHT
	ACOUSTIC CEILING SYSTEM
	L-5 SURFACE LIGHT

RCP LEGEND
1/8" = 1'-0"

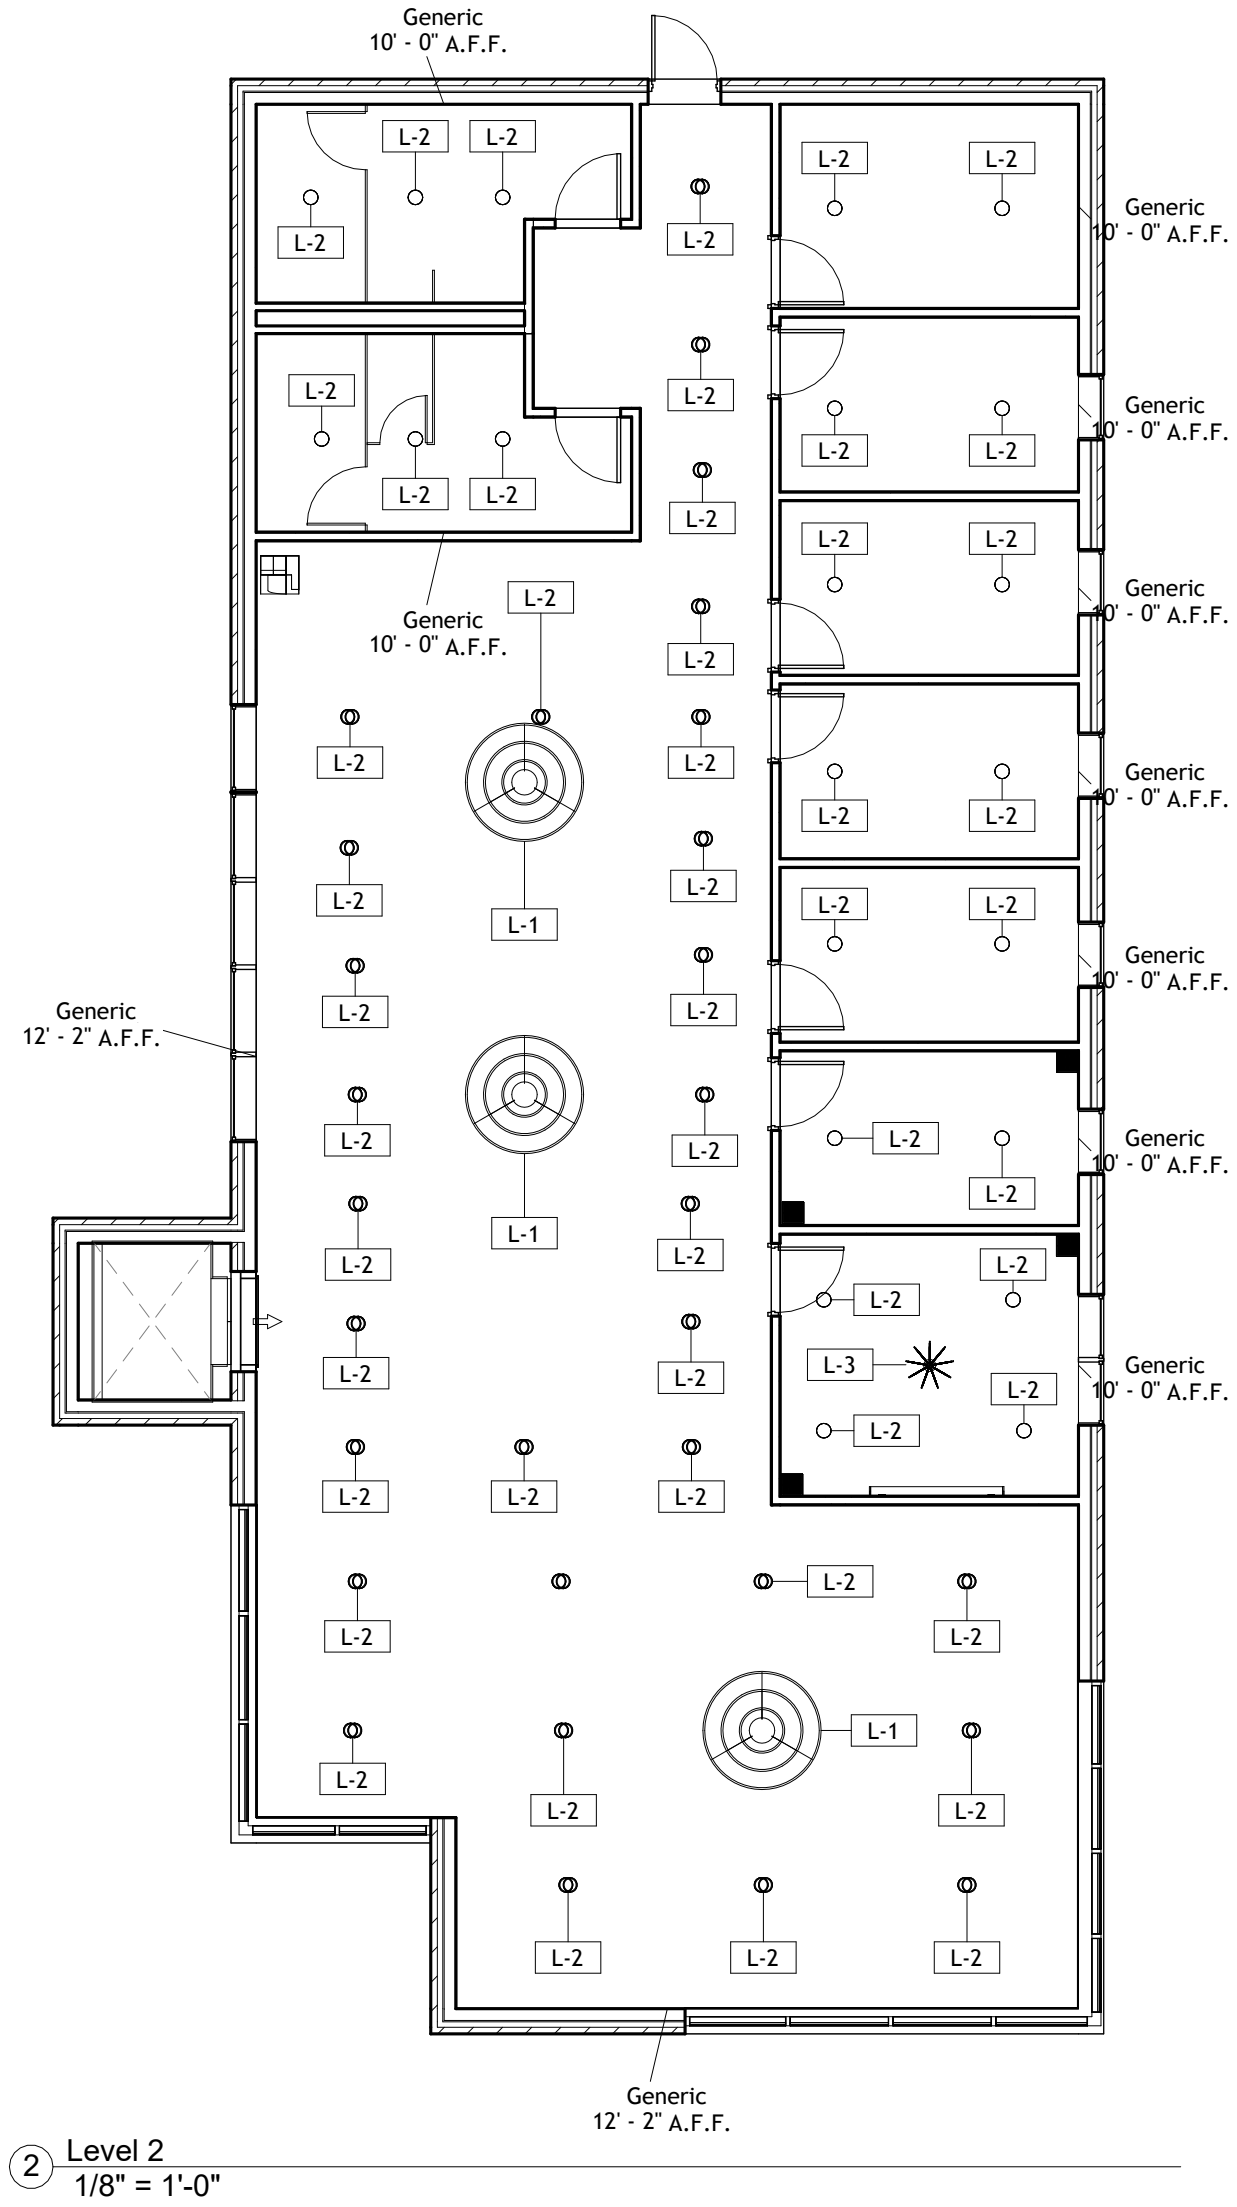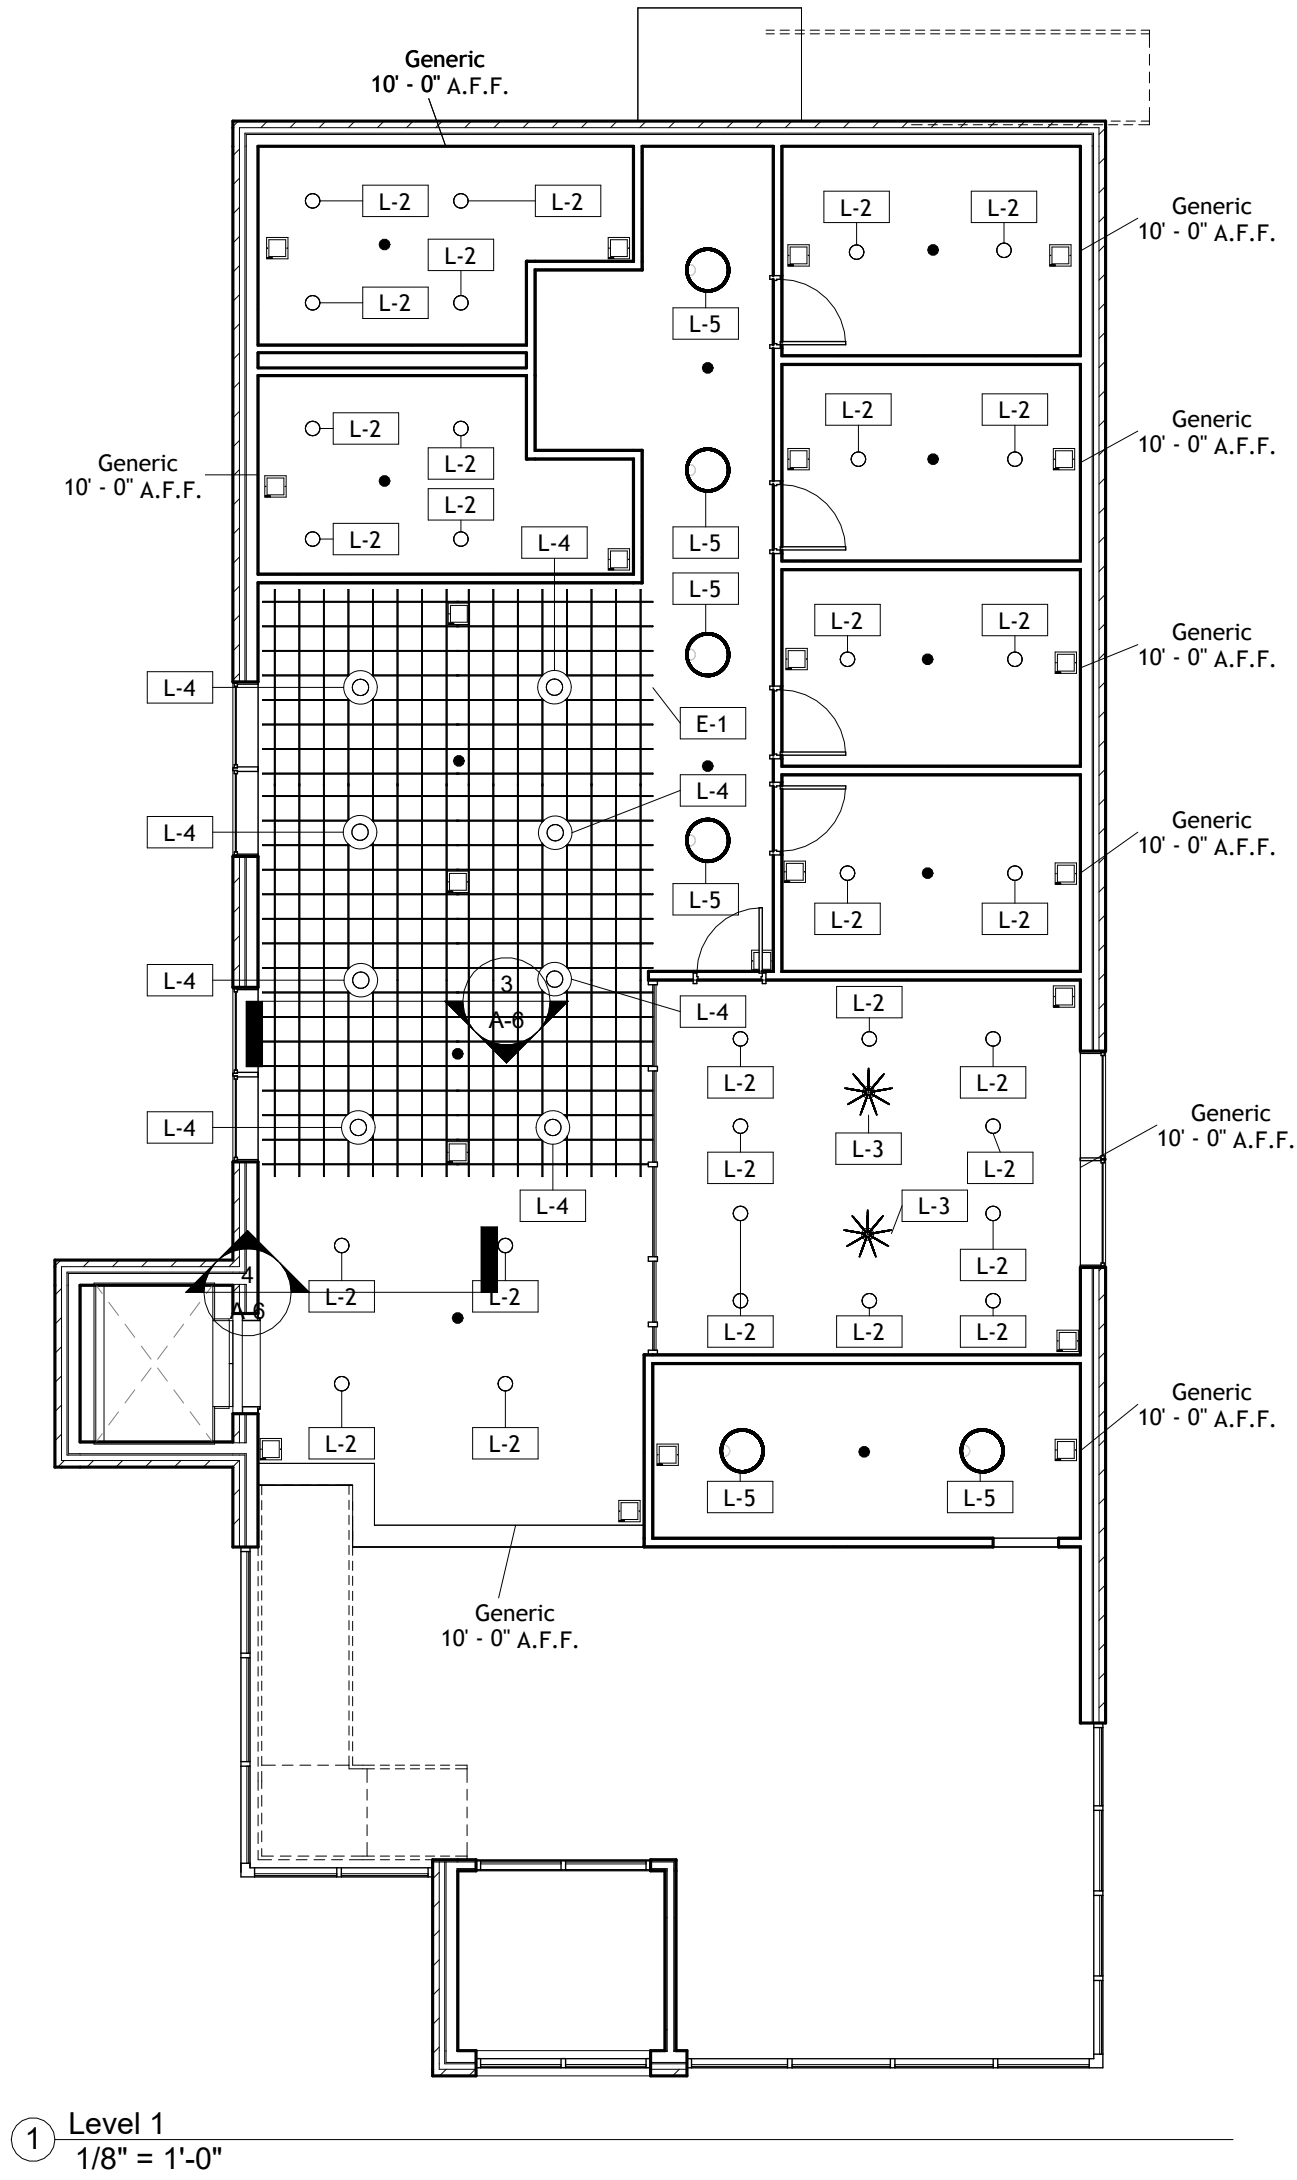


Name: TAYLOR WALTERS
Date: 04/06/2024
IA 404, Prof. Marquart

THE HUB
REFLECTED CEILING PLAN


A-2

FURNITURE LEGEND	
	T-1 RECEPTION DESK
	T-2 SIDE TABLE
	T-3 CAFE BAR
	T-4 TALL CAFE TABLE
	T-5 LOW CAFE TABLE
	T-6 OFFICE DESK
	T-7 RECORDING DESK
	T-8 SMALL CONFERENCE TABLE
	T-9 WORK DESK
	T-10 LARGE CONFERENCE TABLE
	C-1 TANDEM LOBBY CHAIRS
	C-2 TASK CHAIR
	C-3 LOUNGE CHAIR
	C-4 BAR STOOL
	C-5 CAFE CHAIR
	C-6 CAFE BENCH
	C-7 CONFERENCE CHAIR
	C-8 LOUNGE CHAIR
	C-9 LOUNGE CHAIR WITH OTTOMAN
	STORAGE UNIT

1 FURNITURE LEGEND
1/8" = 1'-0"

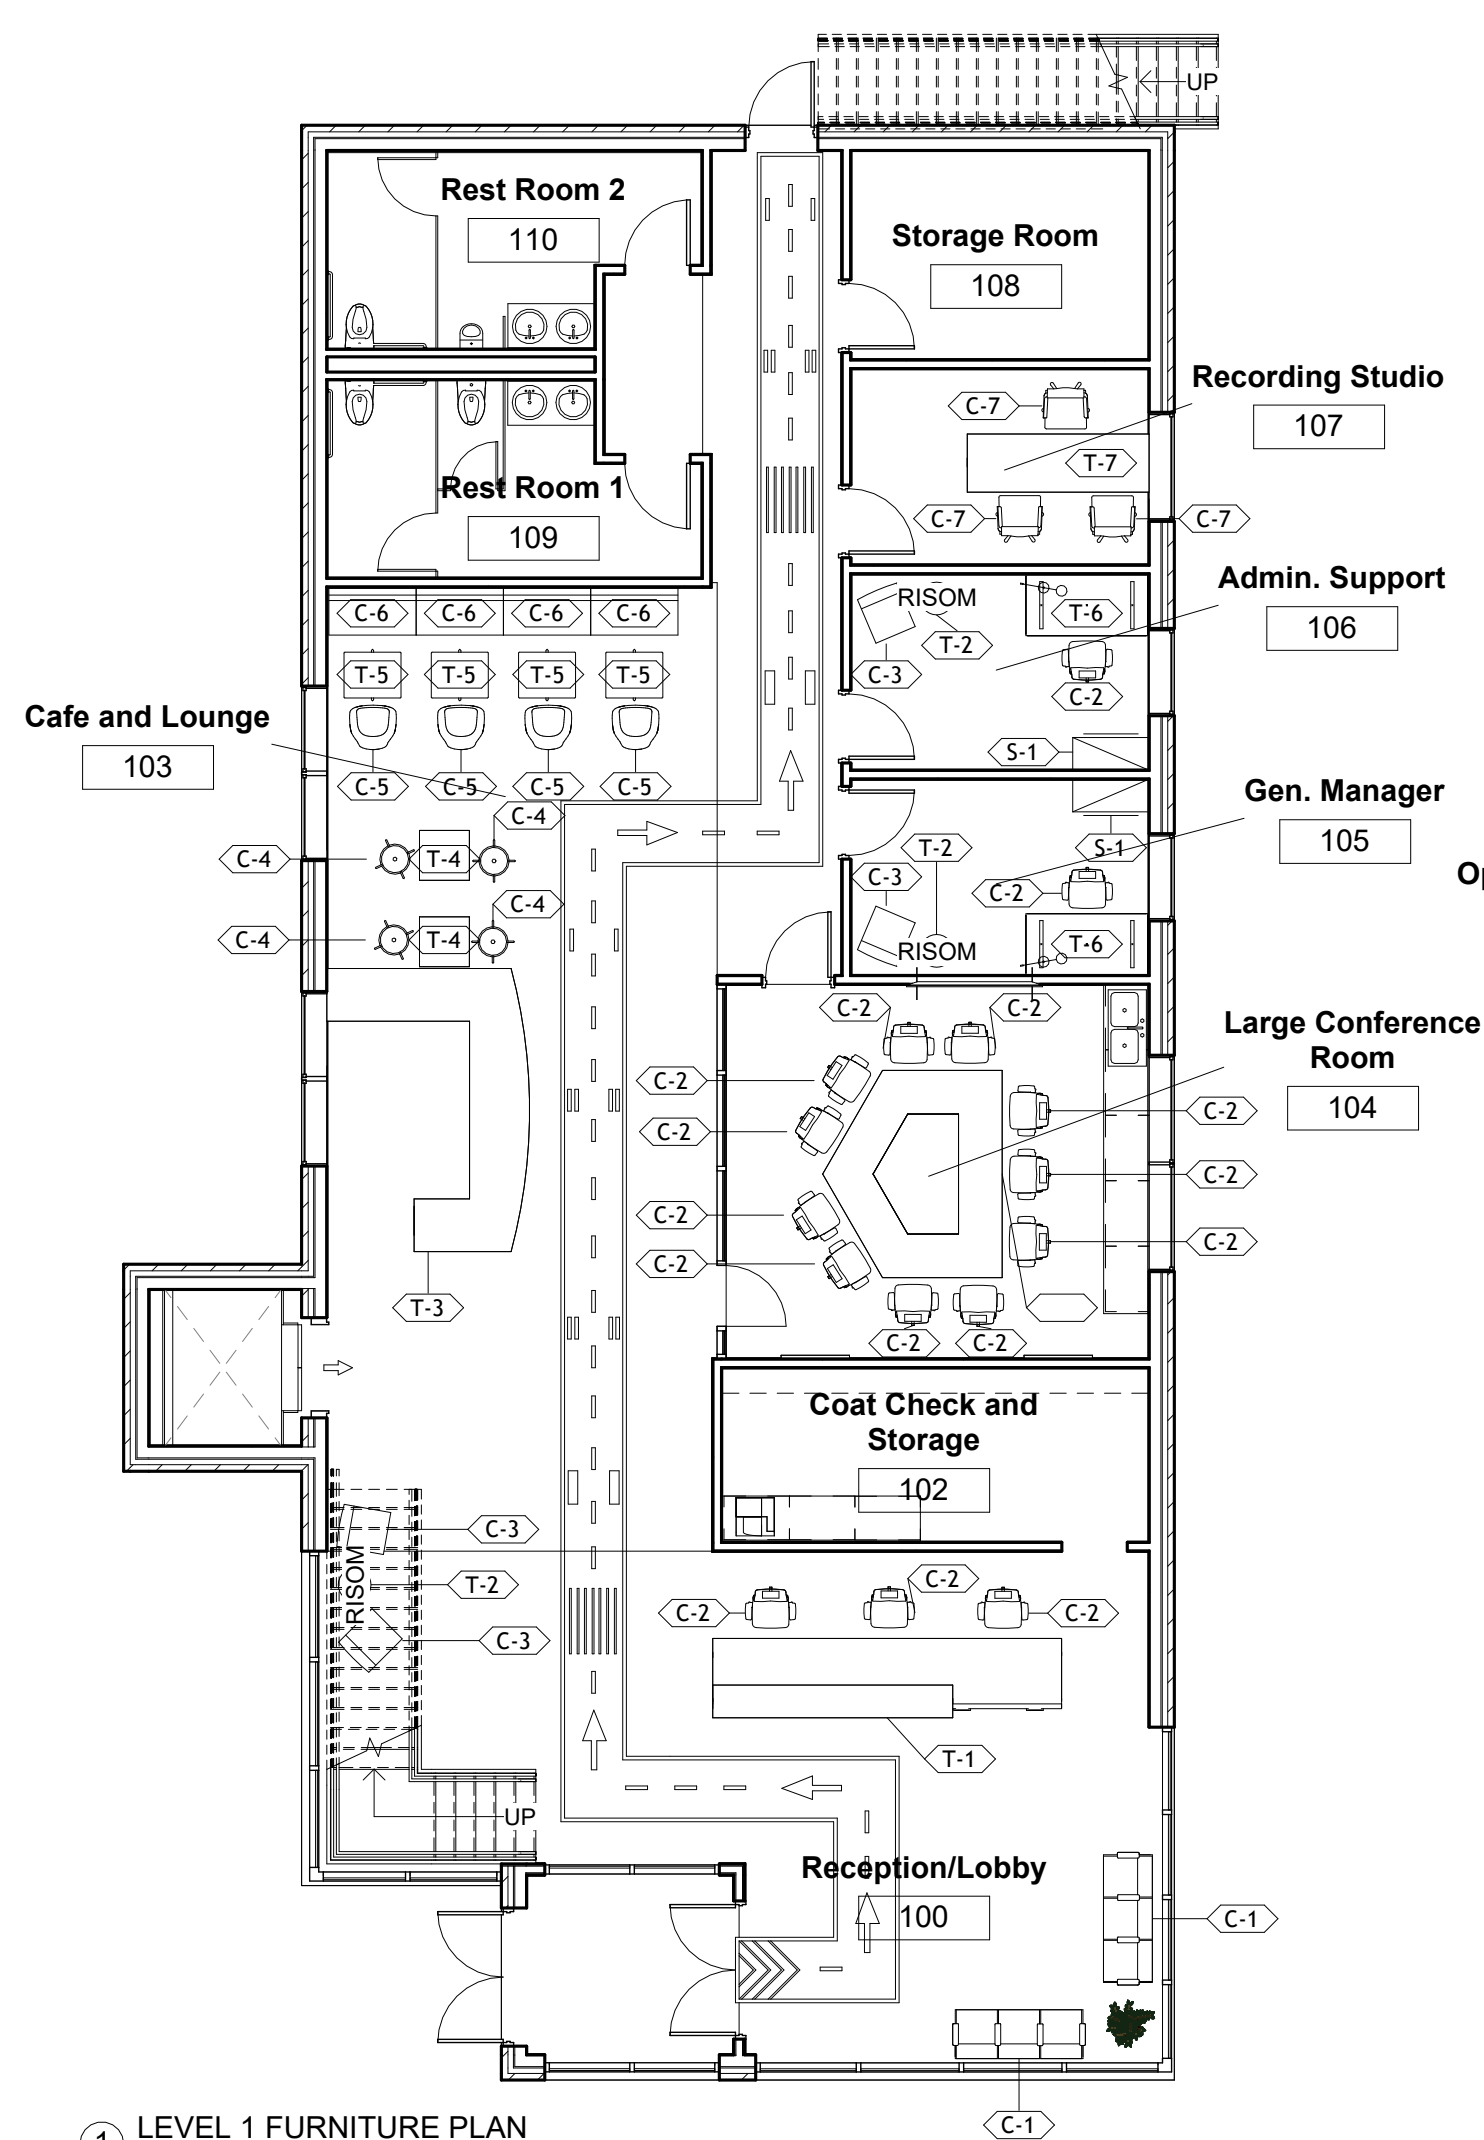

1 LEVEL 1 FURNITURE PLAN
1/8" = 1'-0"

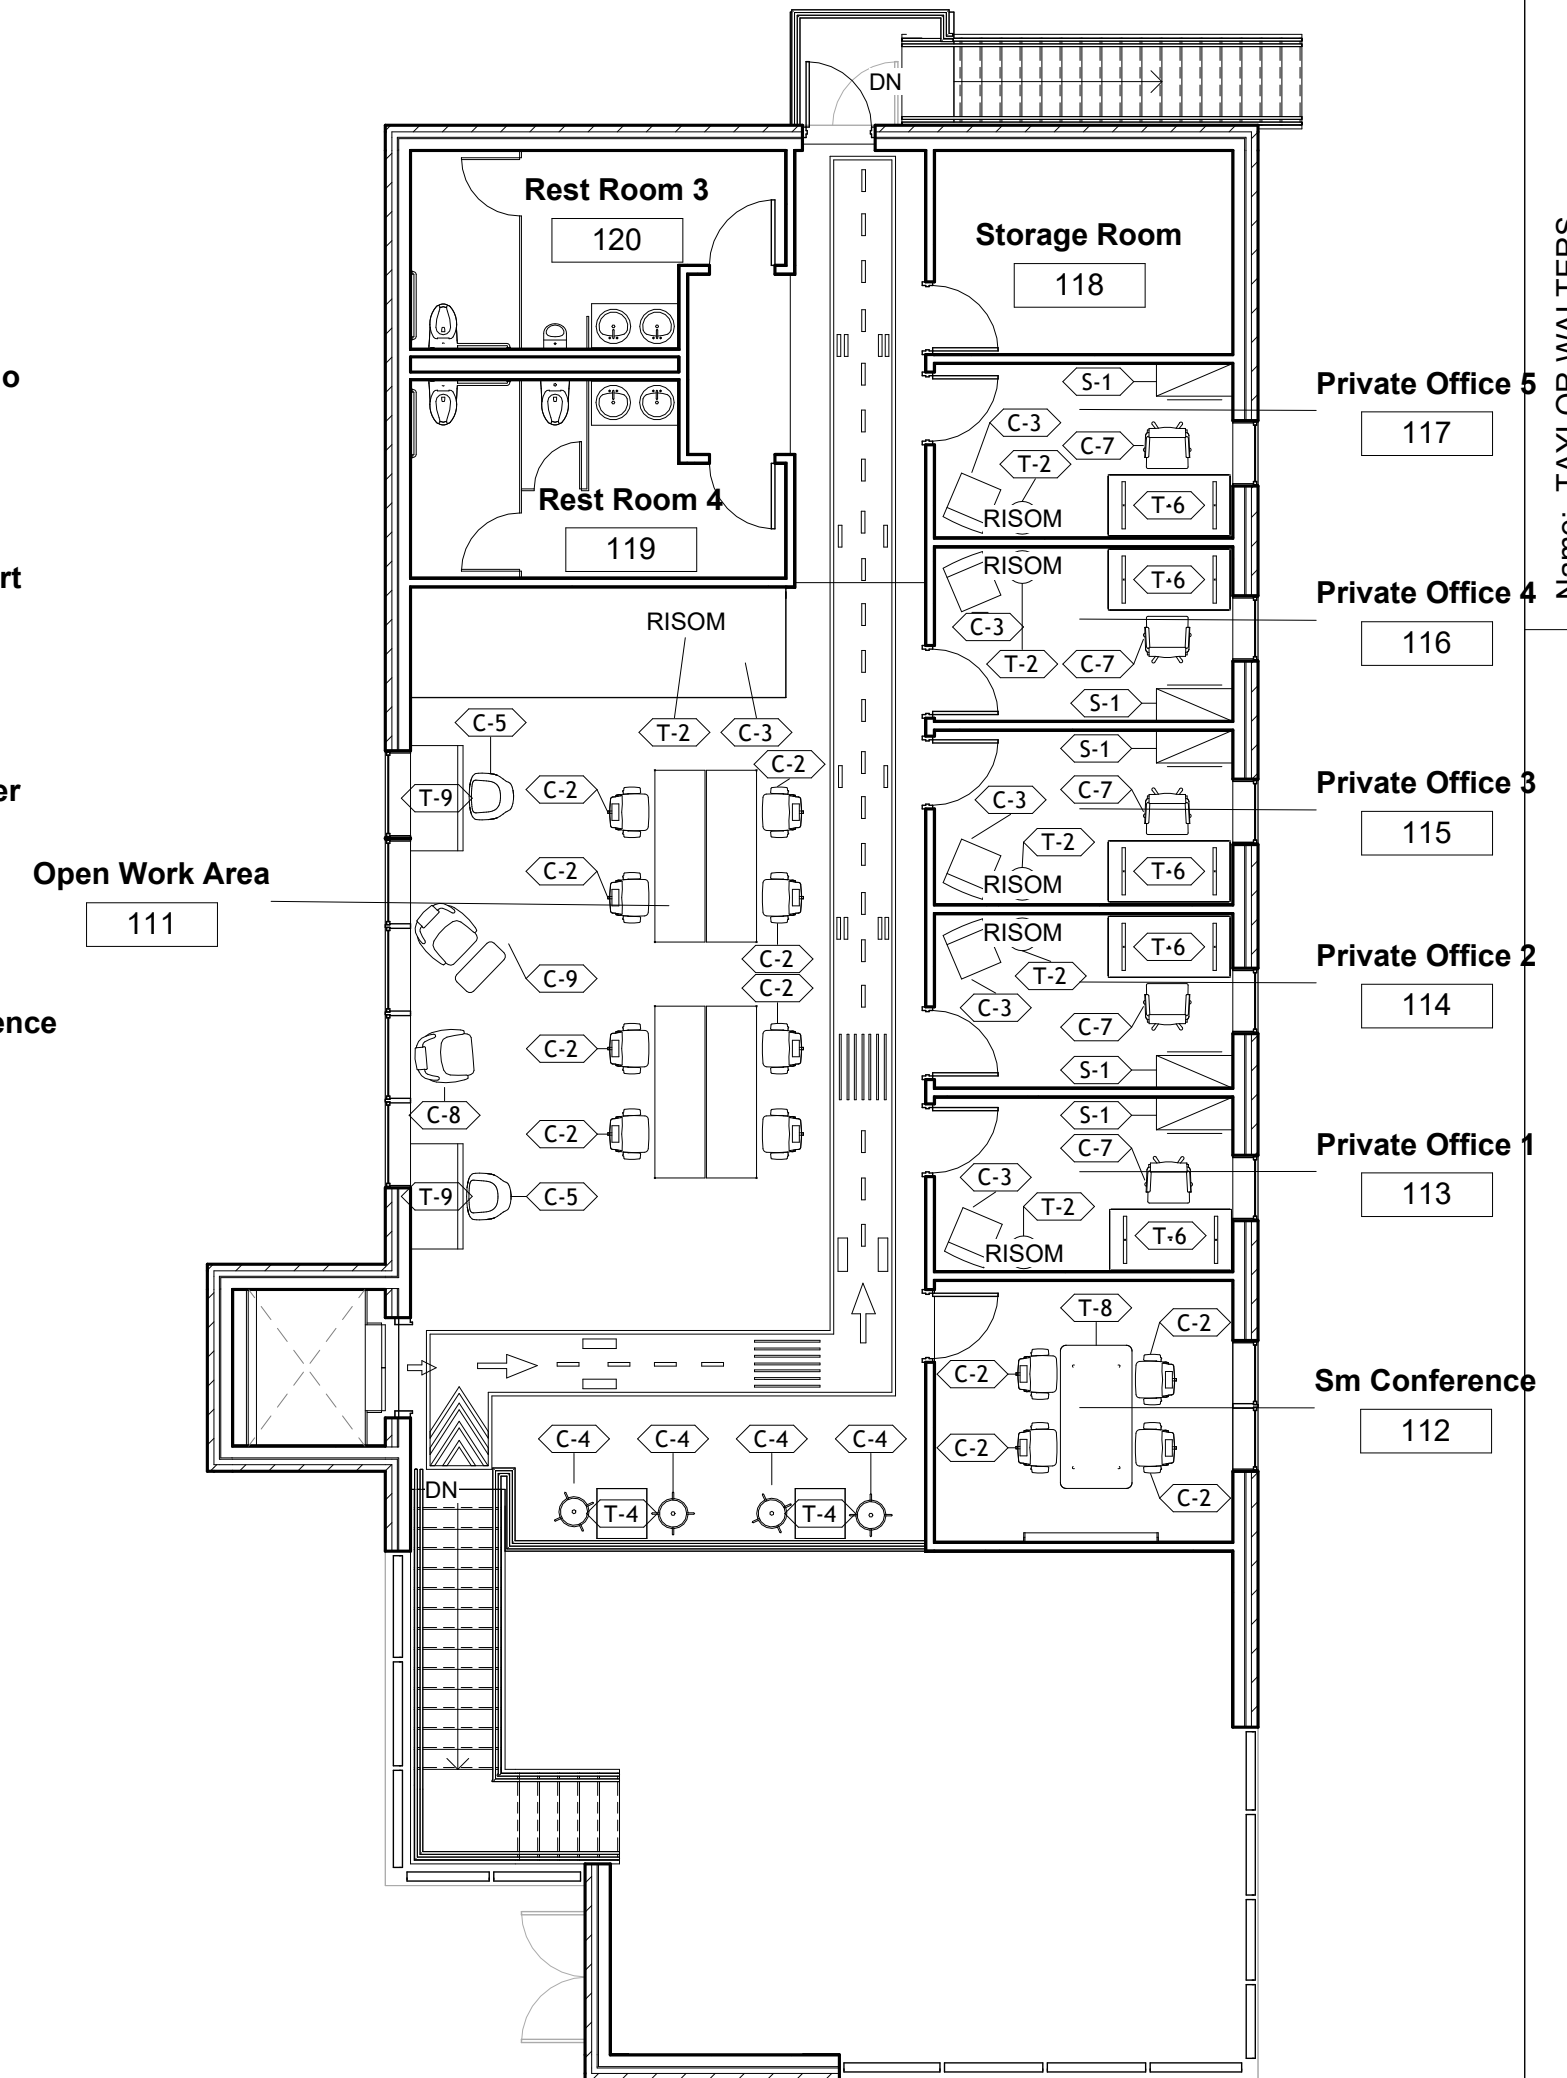

2 LEVEL 2 FURNITURE PLAN
1/8" = 1'-0"

Name: TAYLOR WALTERS
Date: 04/06/2024
IA 404, Prof. Marquart

THE HUB
FURNITURE PLANS


A-3

FLOOR FINISH LEGEND


	STONE TILE
	GRAY CARPET TILE

*NOTE FINISH PLAN FOR
CUSTOM CARPET DETAIL

FLOOR FINISH LEGEND
1/8" = 1'-0"

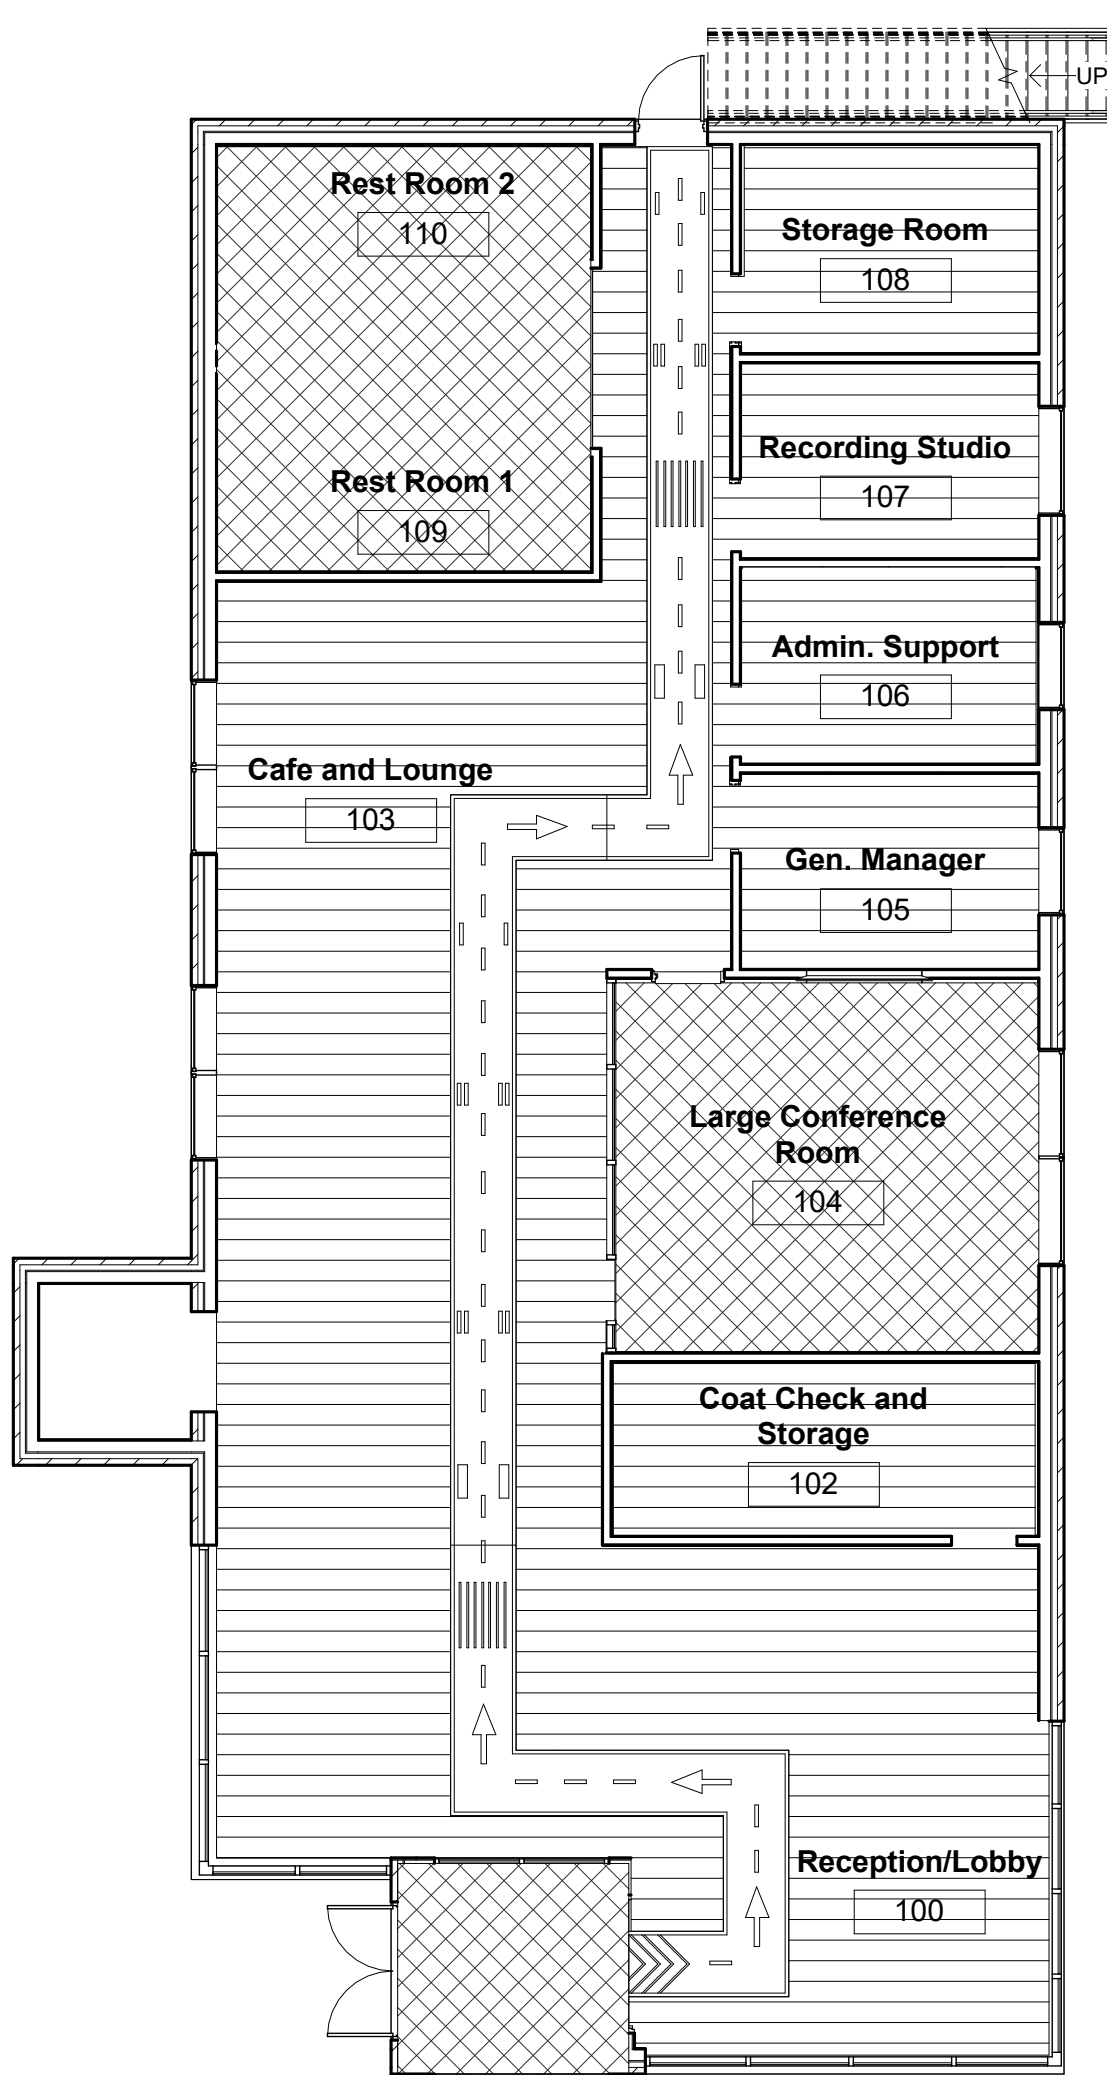


① LEVEL 1 FLOOR FINISH PRESENTATION
1/8" = 1'-0"

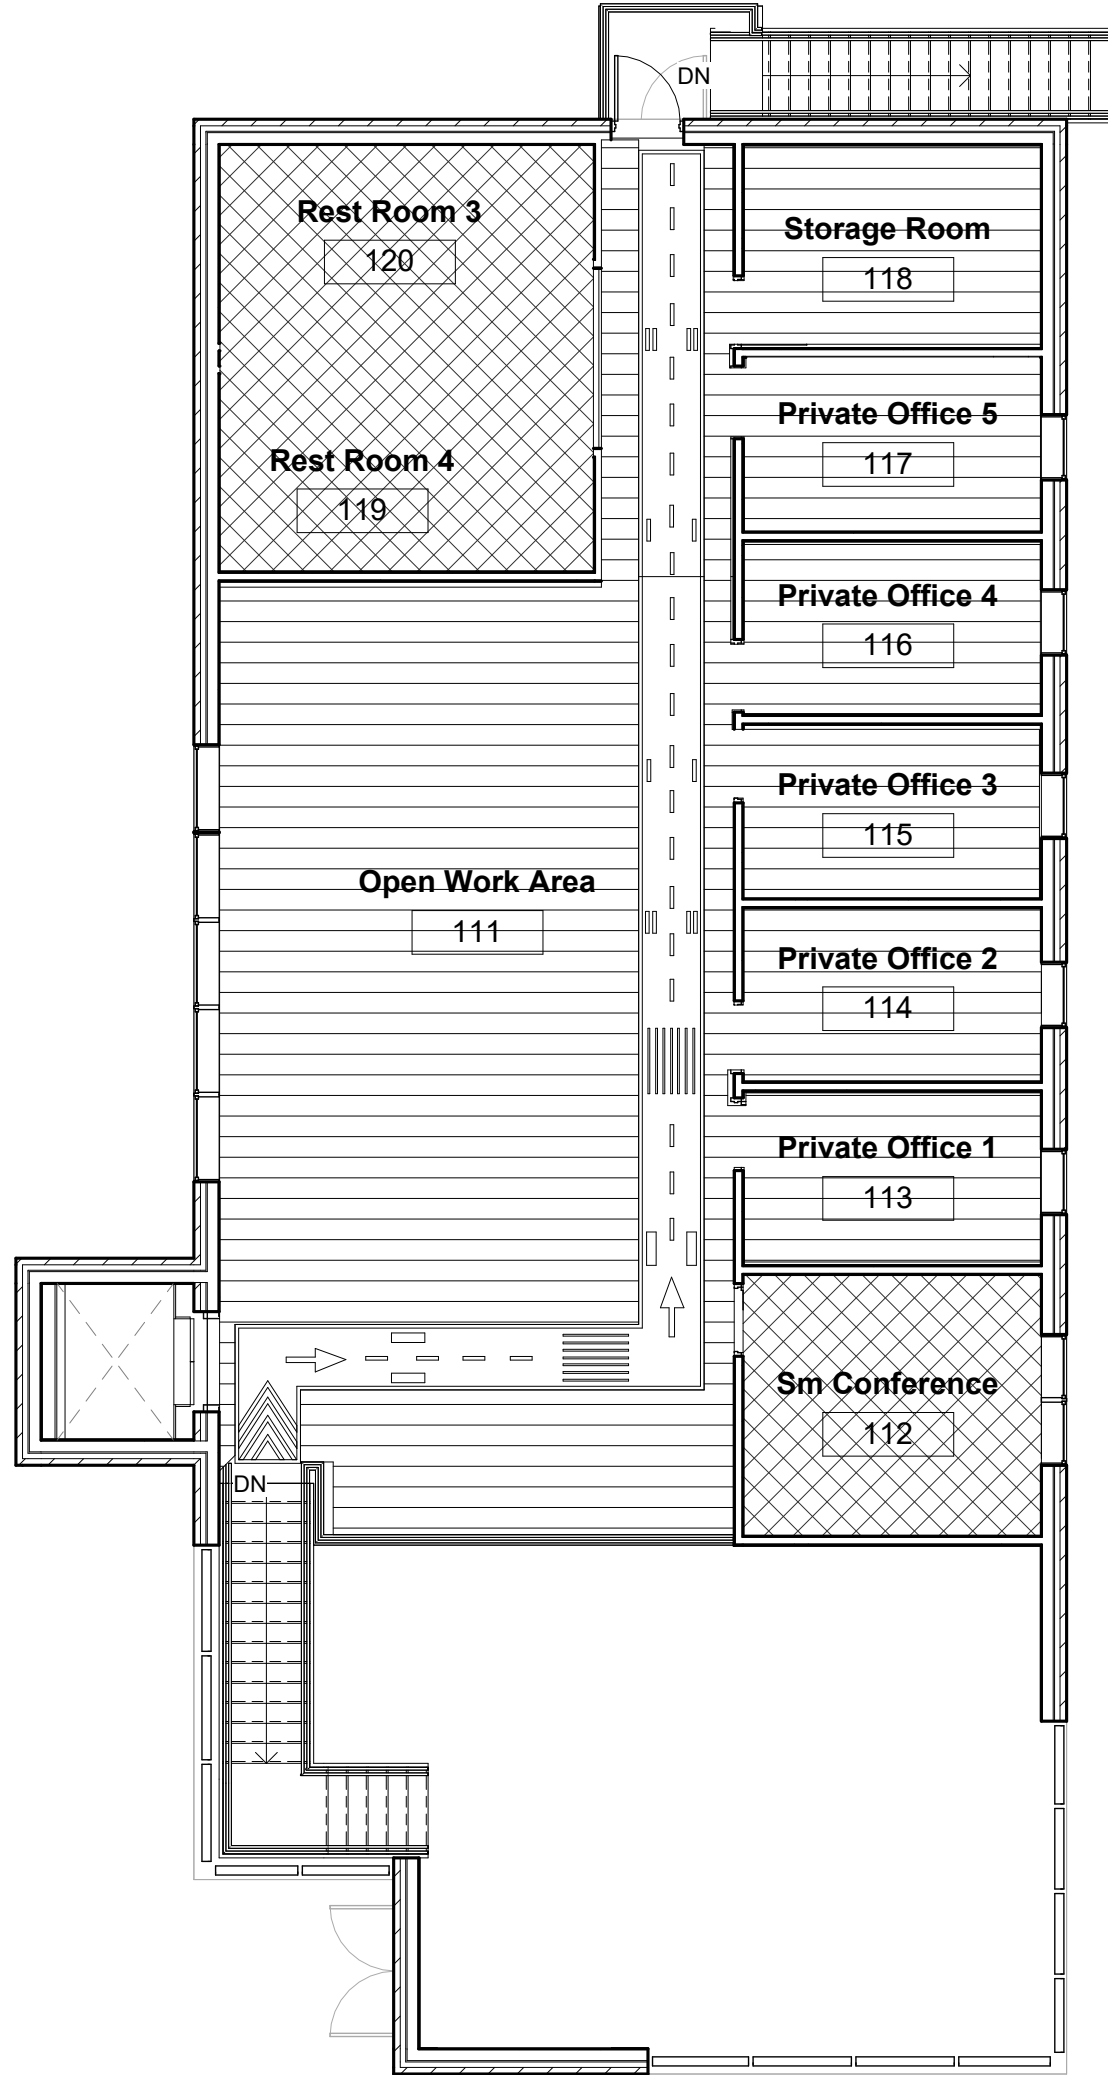

② LEVEL 2 FLOOR FINISH PRESENTATION
1/8" = 1'-0"


Name: TAYLOR WALTERS
Date: 04/06/2024
IA 404, Prof. Marquart

THE HUB
FLOOR FINISH PRESENTATION PLAN

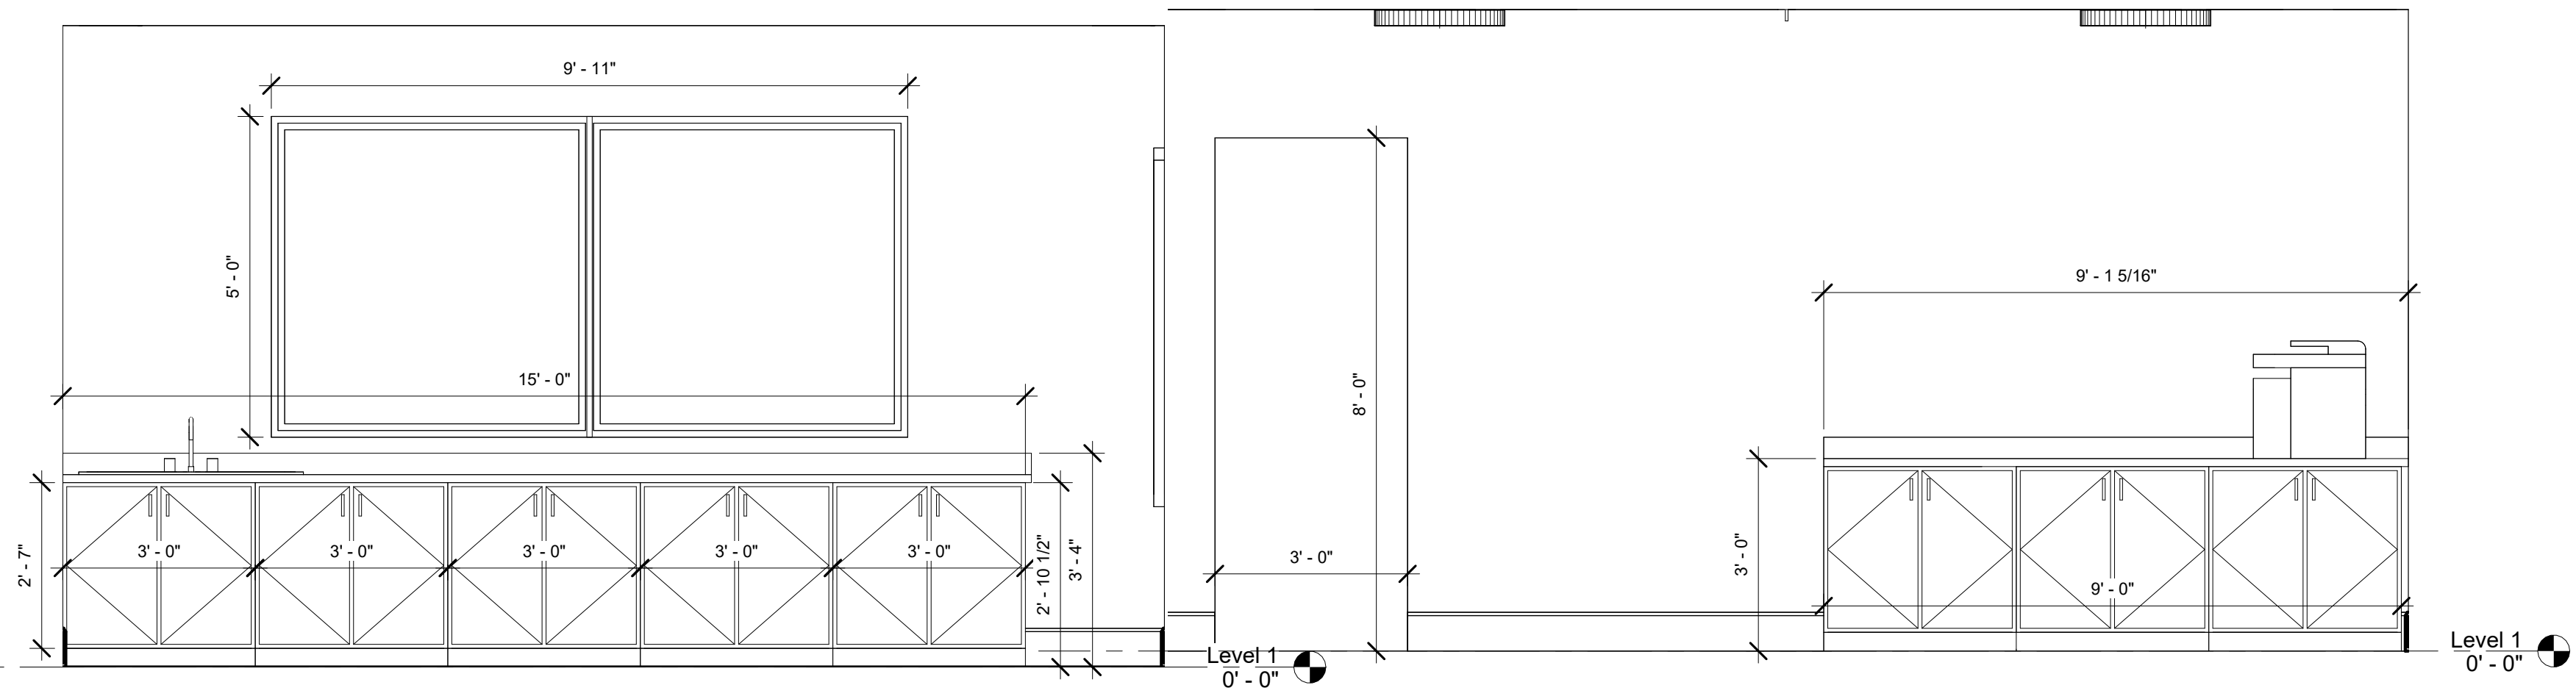

① CONFERENCE ROOM ELEVATION
1/2" = 1'-0"


③ RECEPTION STORAGE AREA IN COAT
ROOM
1/2" = 1'-0"

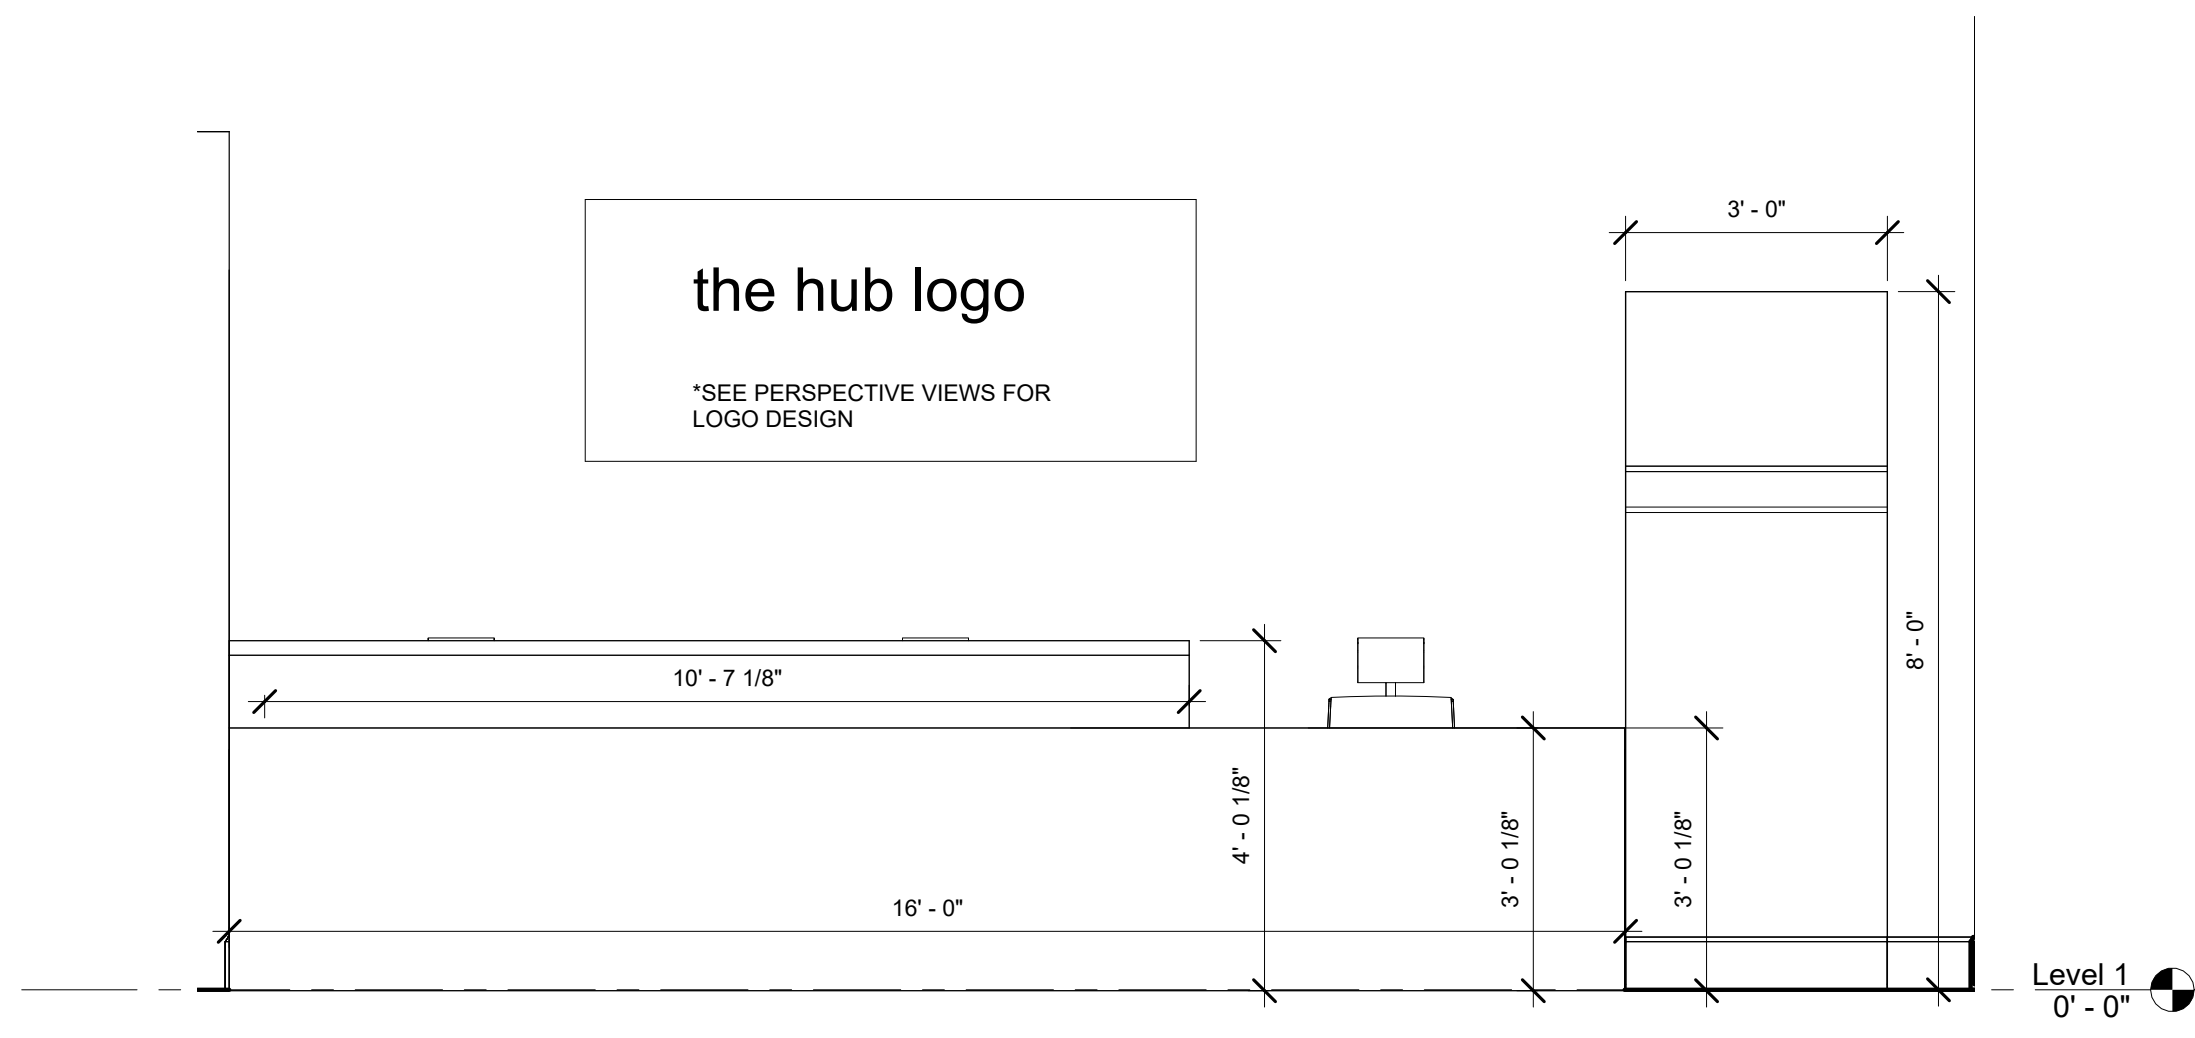


② RECEPTION DESK ELEVATION
1/2" = 1'-0"

Name: TAYLOR WALTERS
Date: 04/06/2024
IA 404, Prof. Marquart

THE HUB
INTERIOR ELEVATIONS

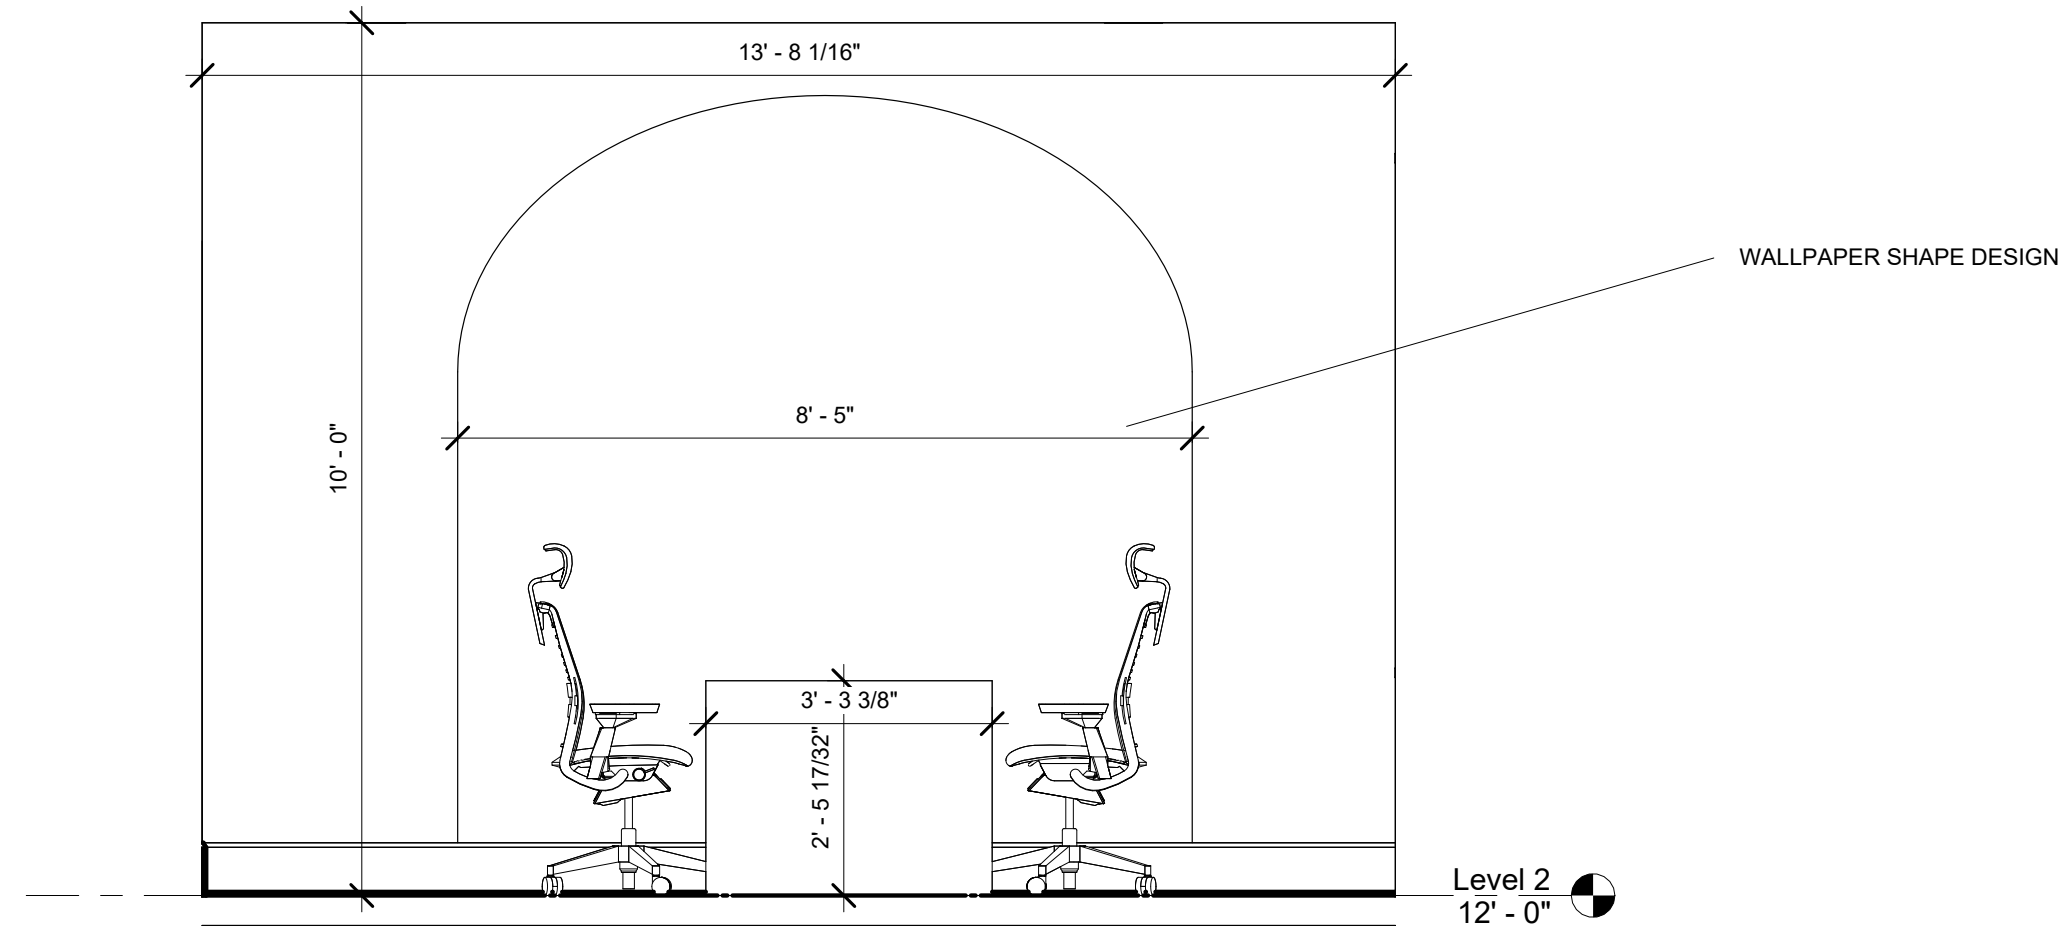

① SMALL CONFERENCE ROOM WALL
ELEVATION
1/2" = 1'-0"

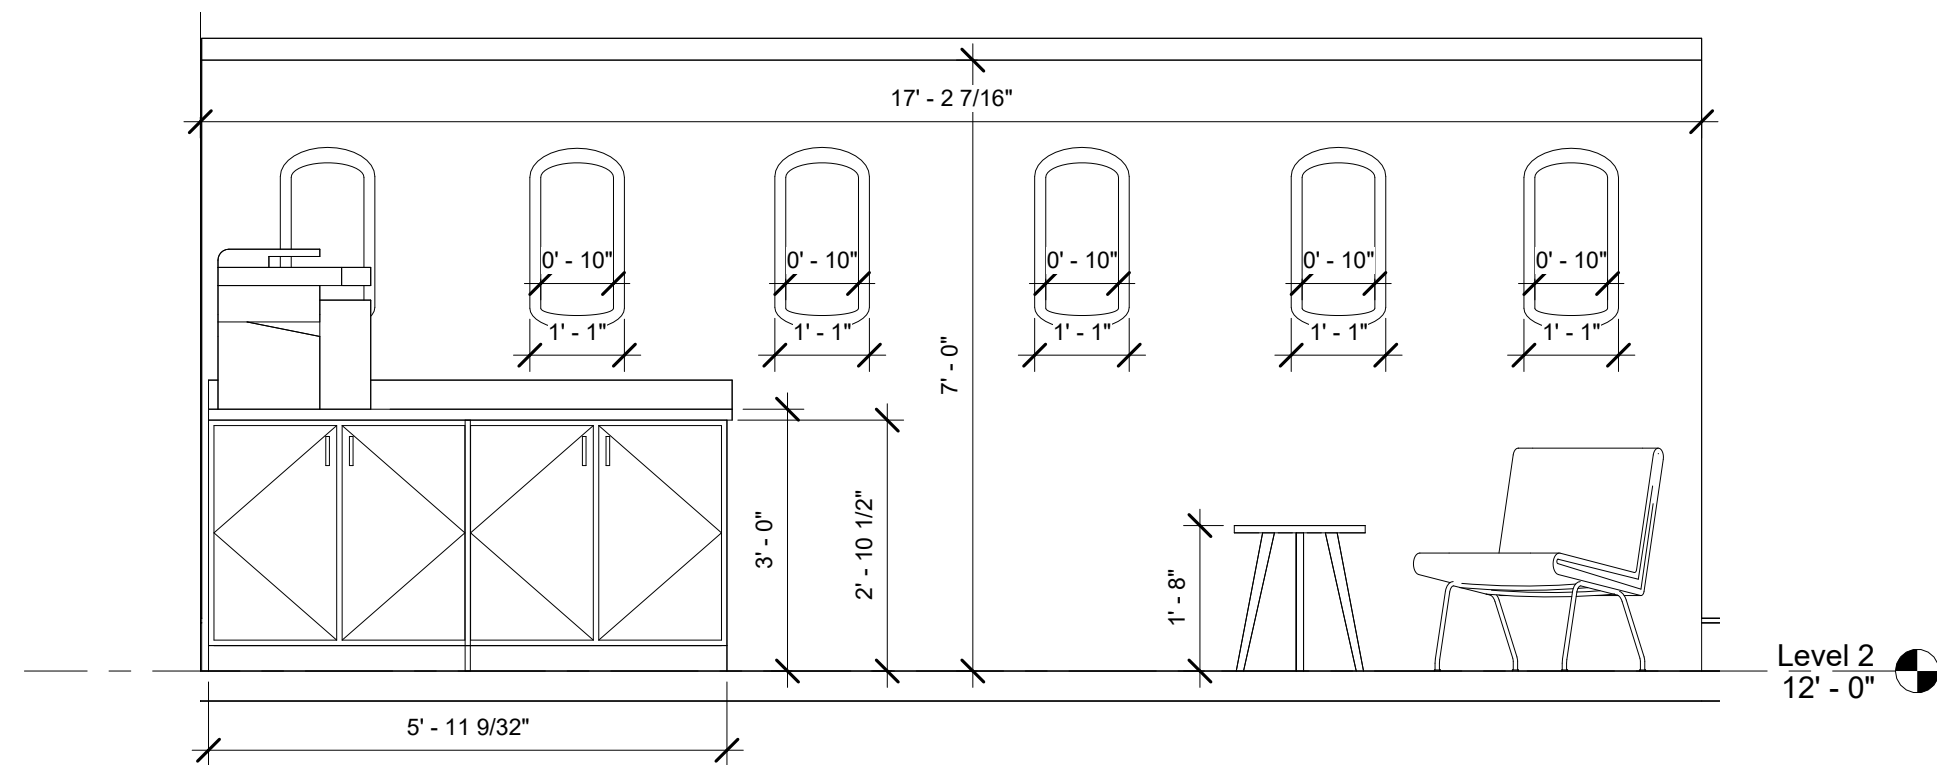


② PRINTING AREA ELEVATION
1/2" = 1'-0"


Name: TAYLOR WALTERS
Date: 04/06/2024
IA 404, Prof. Marquart

THE HUB
INTERIOR ELEVATIONS


A-5.1

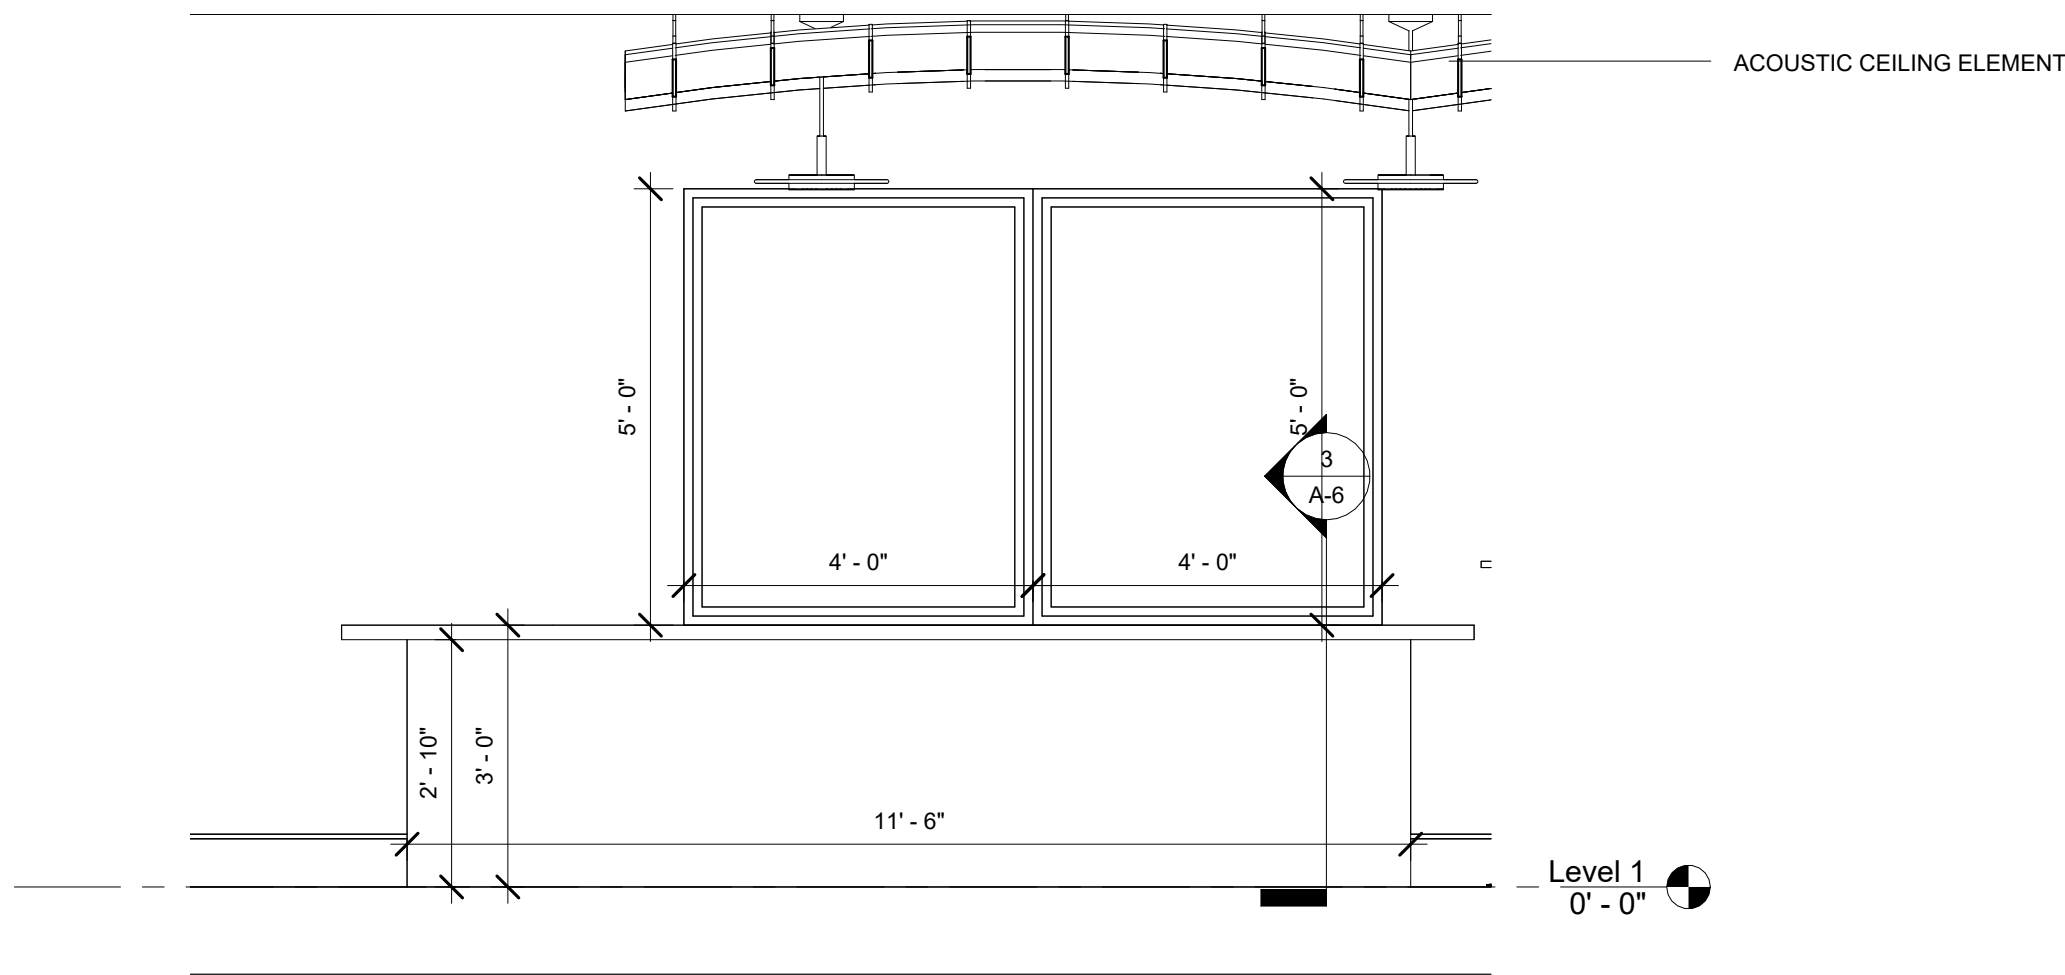


1 CAFE ELEVATION
1/2" = 1'-0"

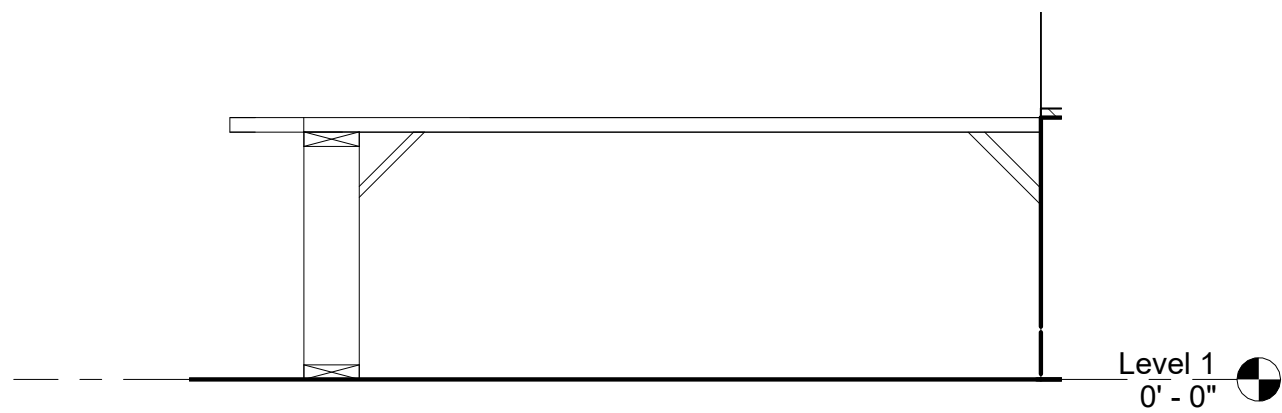

3 CAFE SECTION- SOUTH
1/2" = 1'-0"

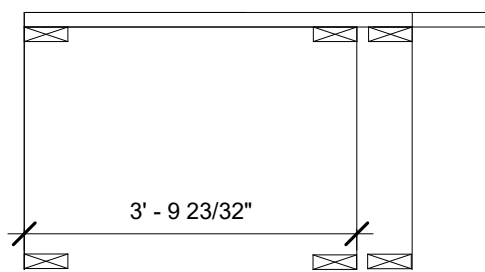

4 CAFE SECTION- NORTH
1/2" = 1'-0"

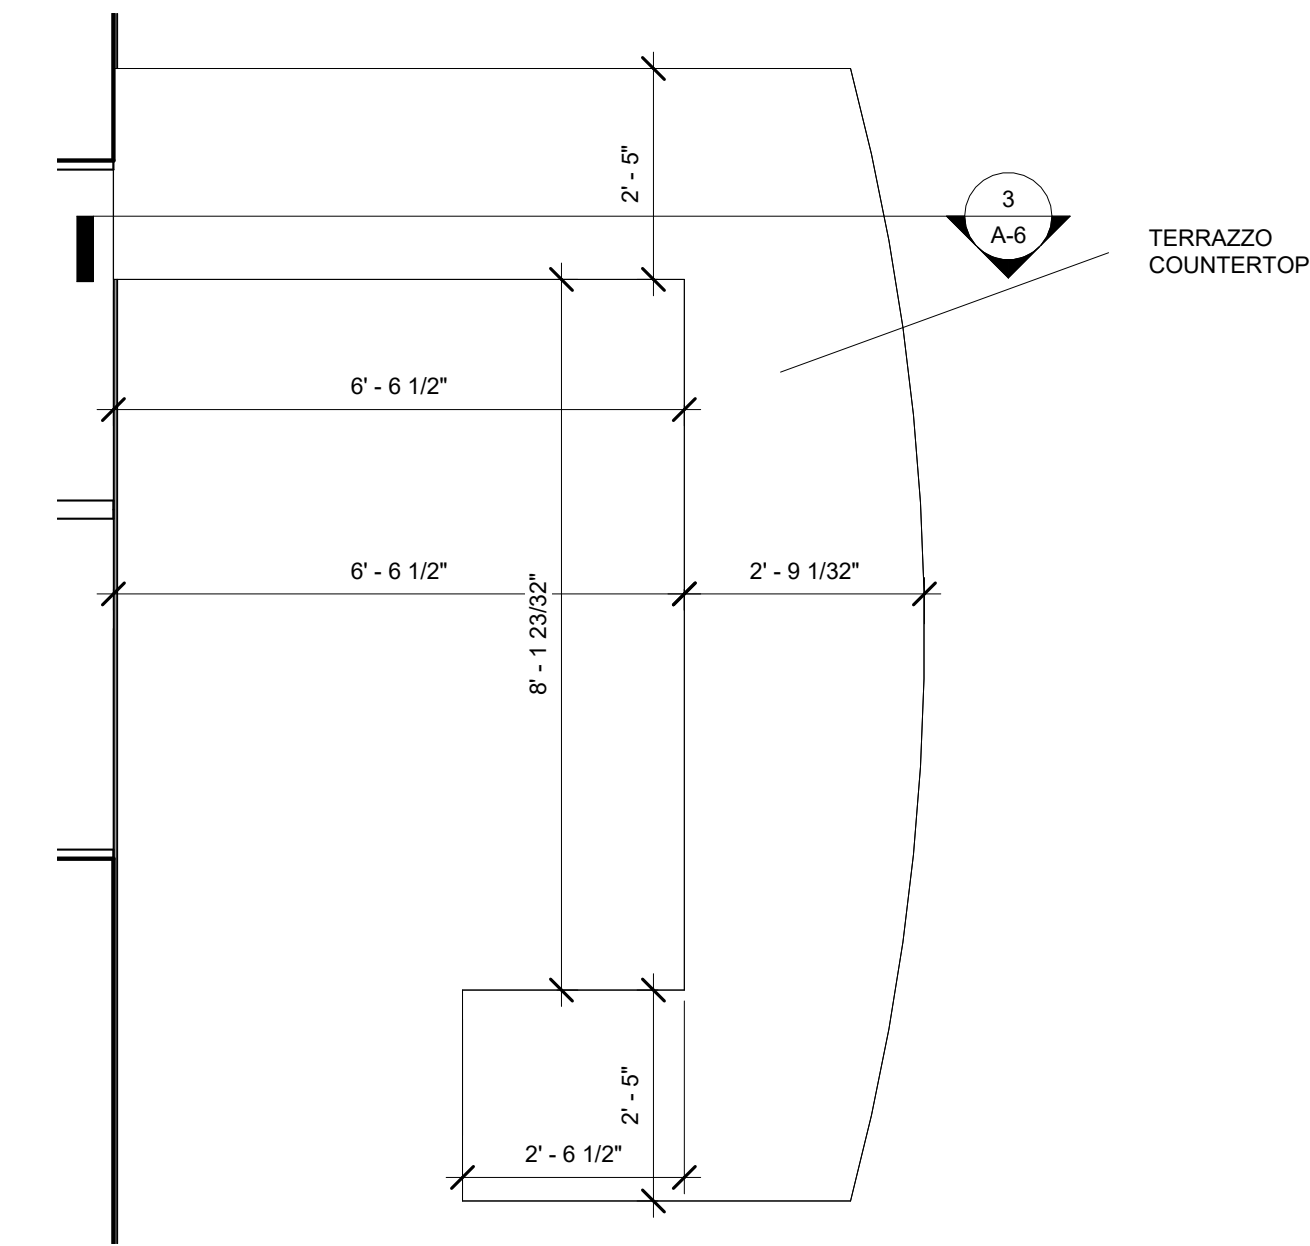

2 CALLOUT 1 CAFE
1/2" = 1'-0"

Name: TAYLOR WALTERS
Date: 04/06/2024
IA 404, Prof. Marquart

THE HUB
CUSTOM CALLOUT AND DETAIL SHEET

A-6



LOBBY PERSPECTIVE



SECOND FLOOR OPEN WORKSPACE



SECOND FLOOR OPEN WORKSPACE

Name: TAYLOR WALTERS
Date: 04/06/2024
IA 404, Prof. Marquart

THE HUB
PERSPECTIVE VIEWS

A-7.1



SECOND FLOOR SMALL CONFERENCE ROOM




Name: TAYLOR WALTERS
Date: 04/06/2024
IA 404, Prof. Marquart

THE HUB
PERSPECTIVE VIEWS

A-7.2

FIRST FLOOR LARGE CONFERENCE ROOM

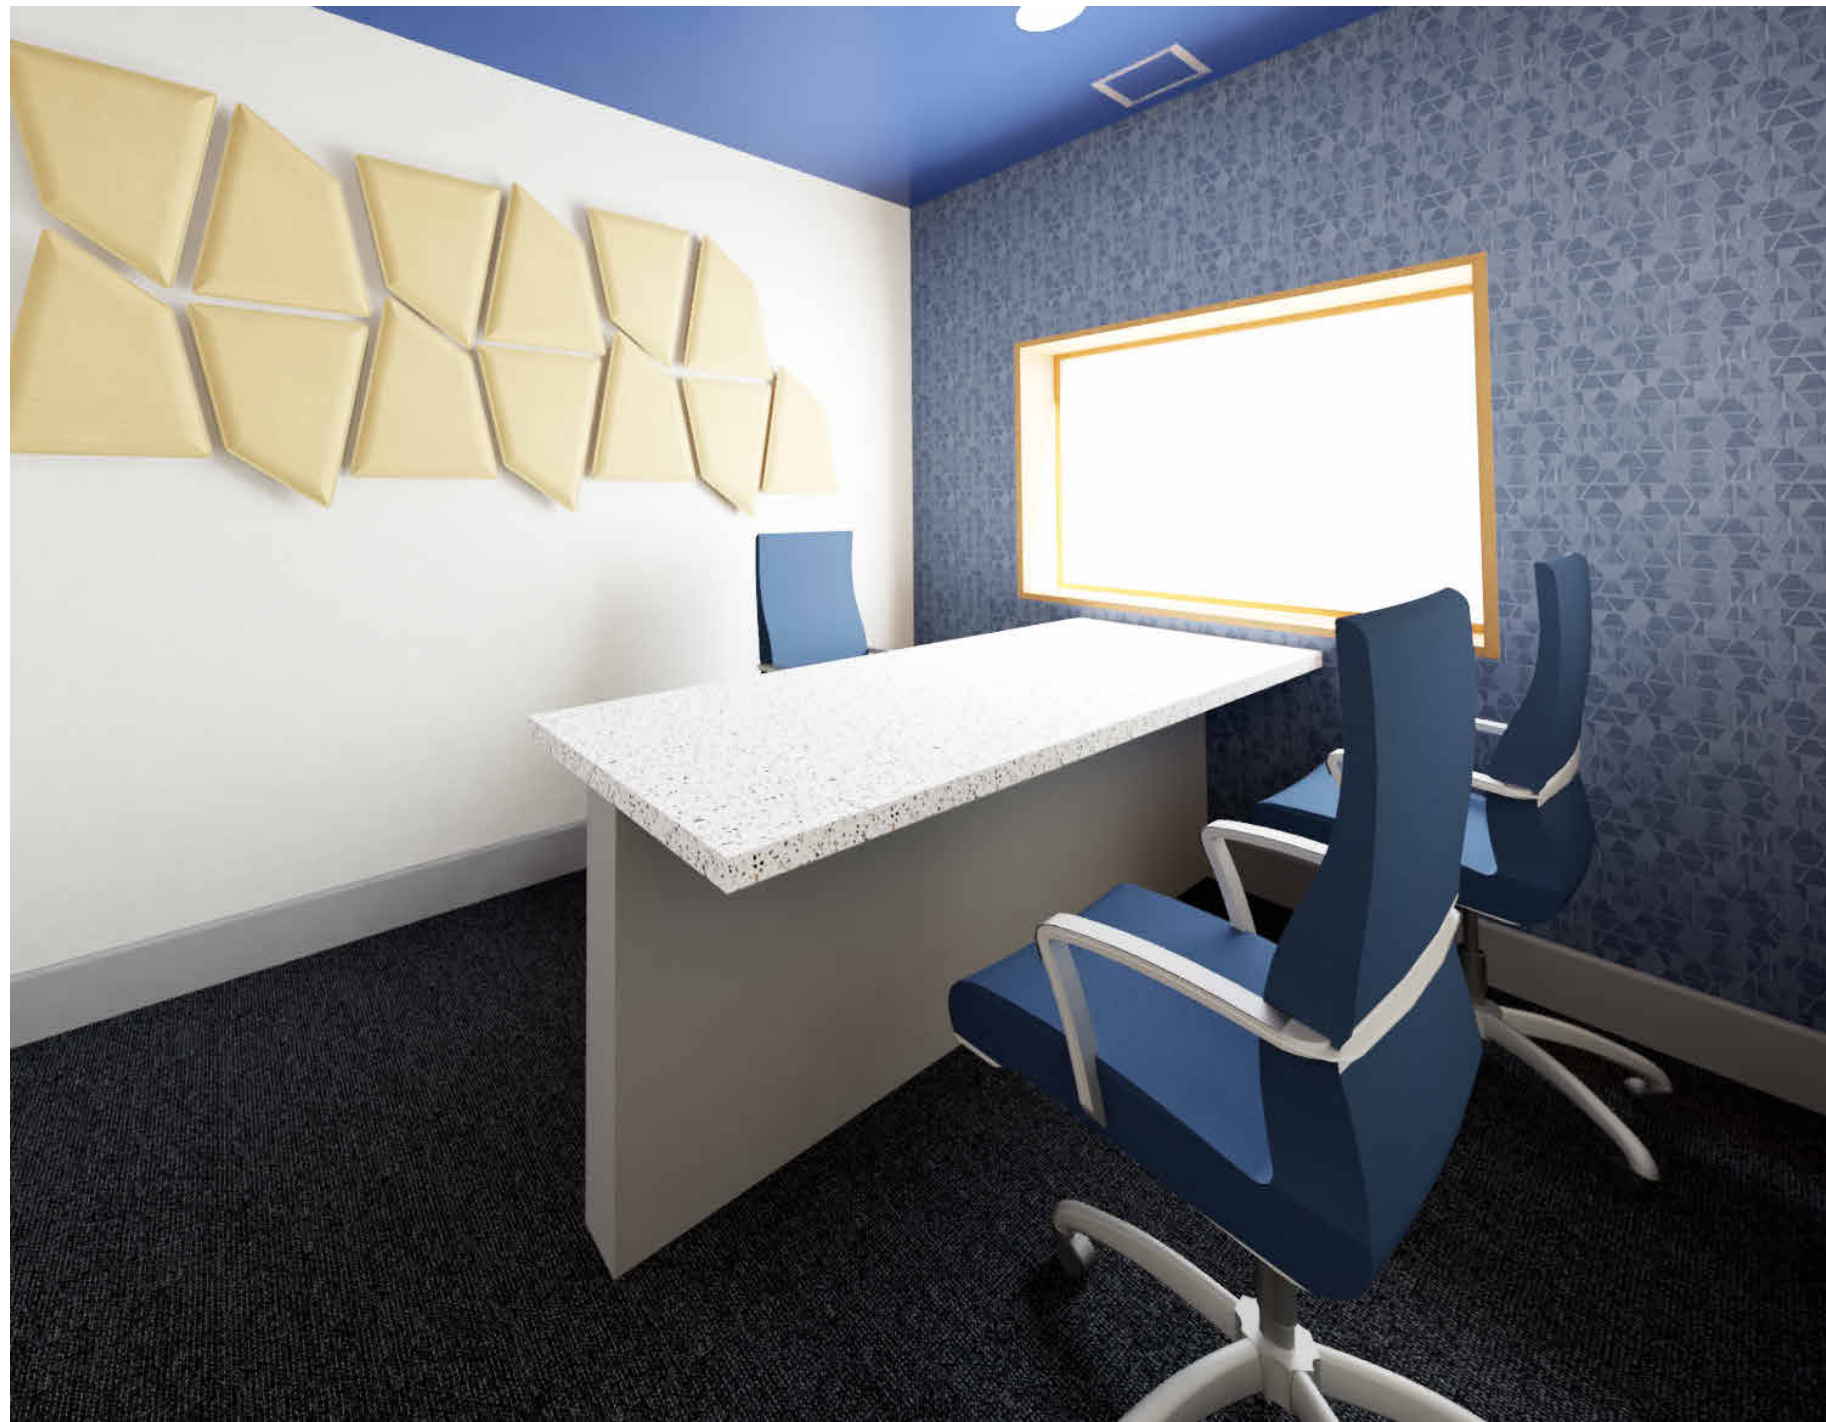

RECORDING STUDIO



PRIVATE OFFICE

Name: TAYLOR WALTERS
Date: 04/06/2024
IA 404, Prof. Marquart

THE HUB
PERSPECTIVE VIEWS



CAFE AND LOUNGE AREA

Name: TAYLOR WALTERS
Date: 04/06/2024
IA 404, Prof. Marquart

THE HUB
PERSPECTIVE VIEWS

A-7.4