



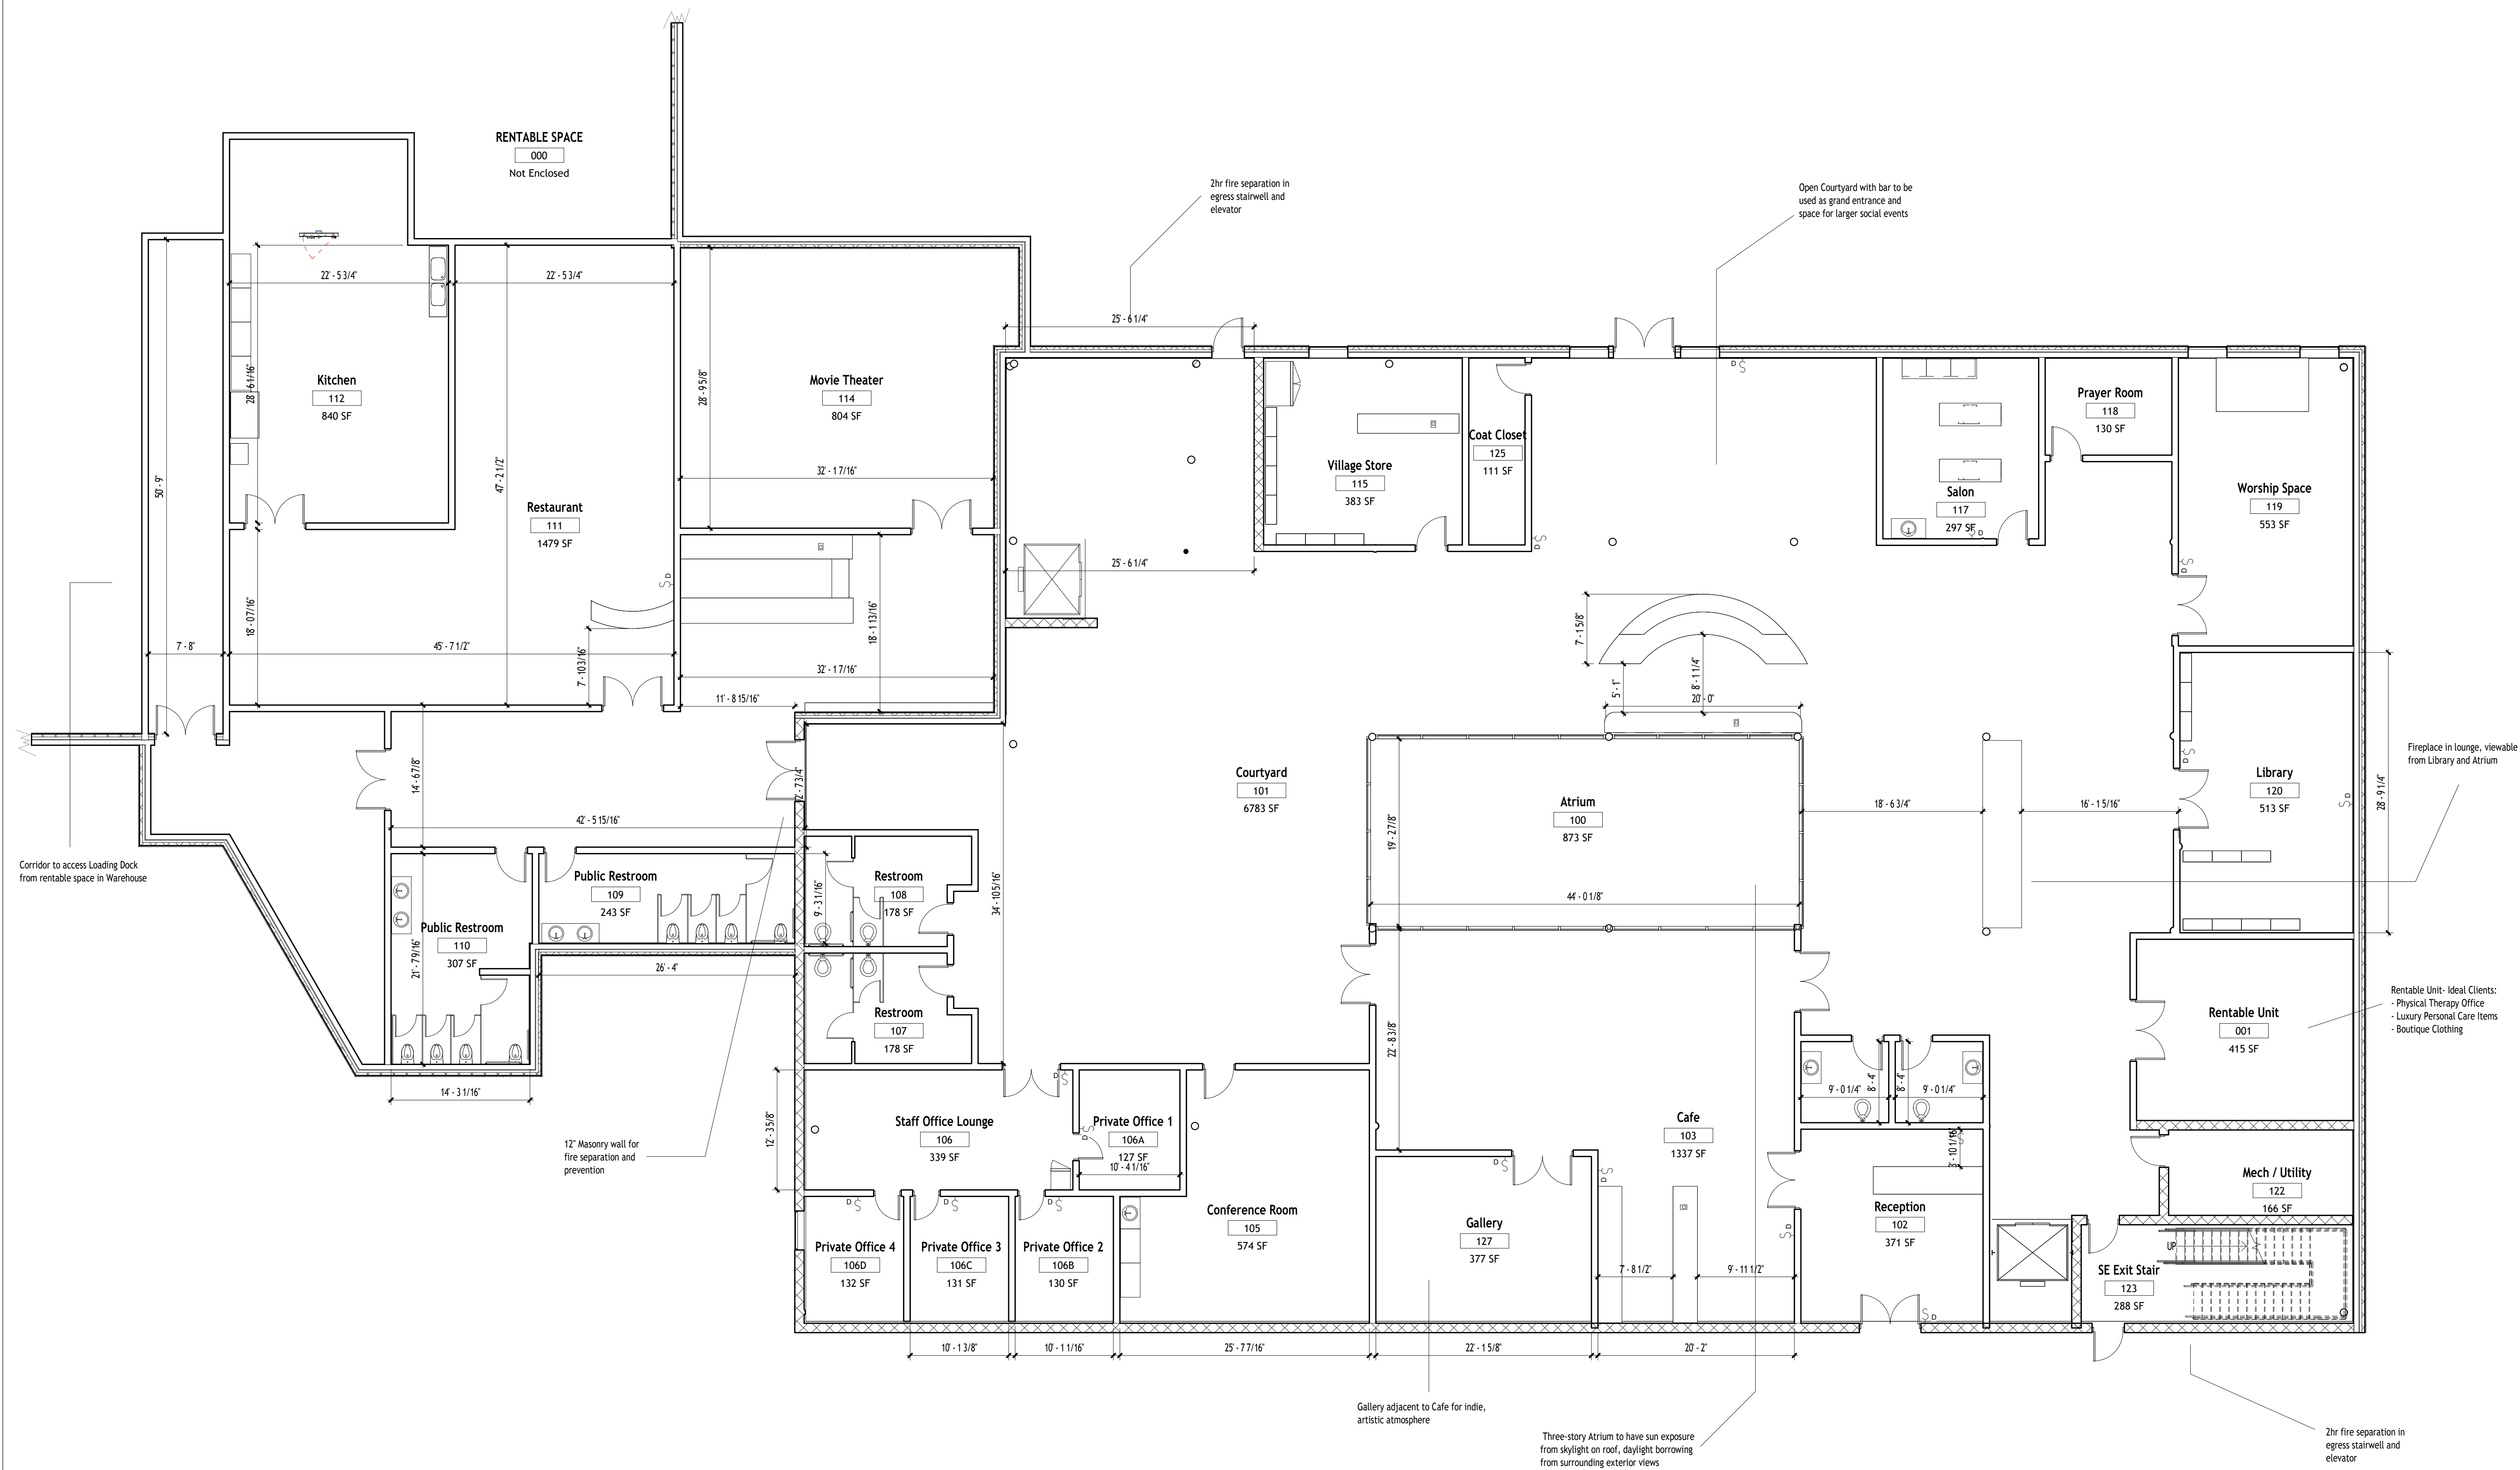

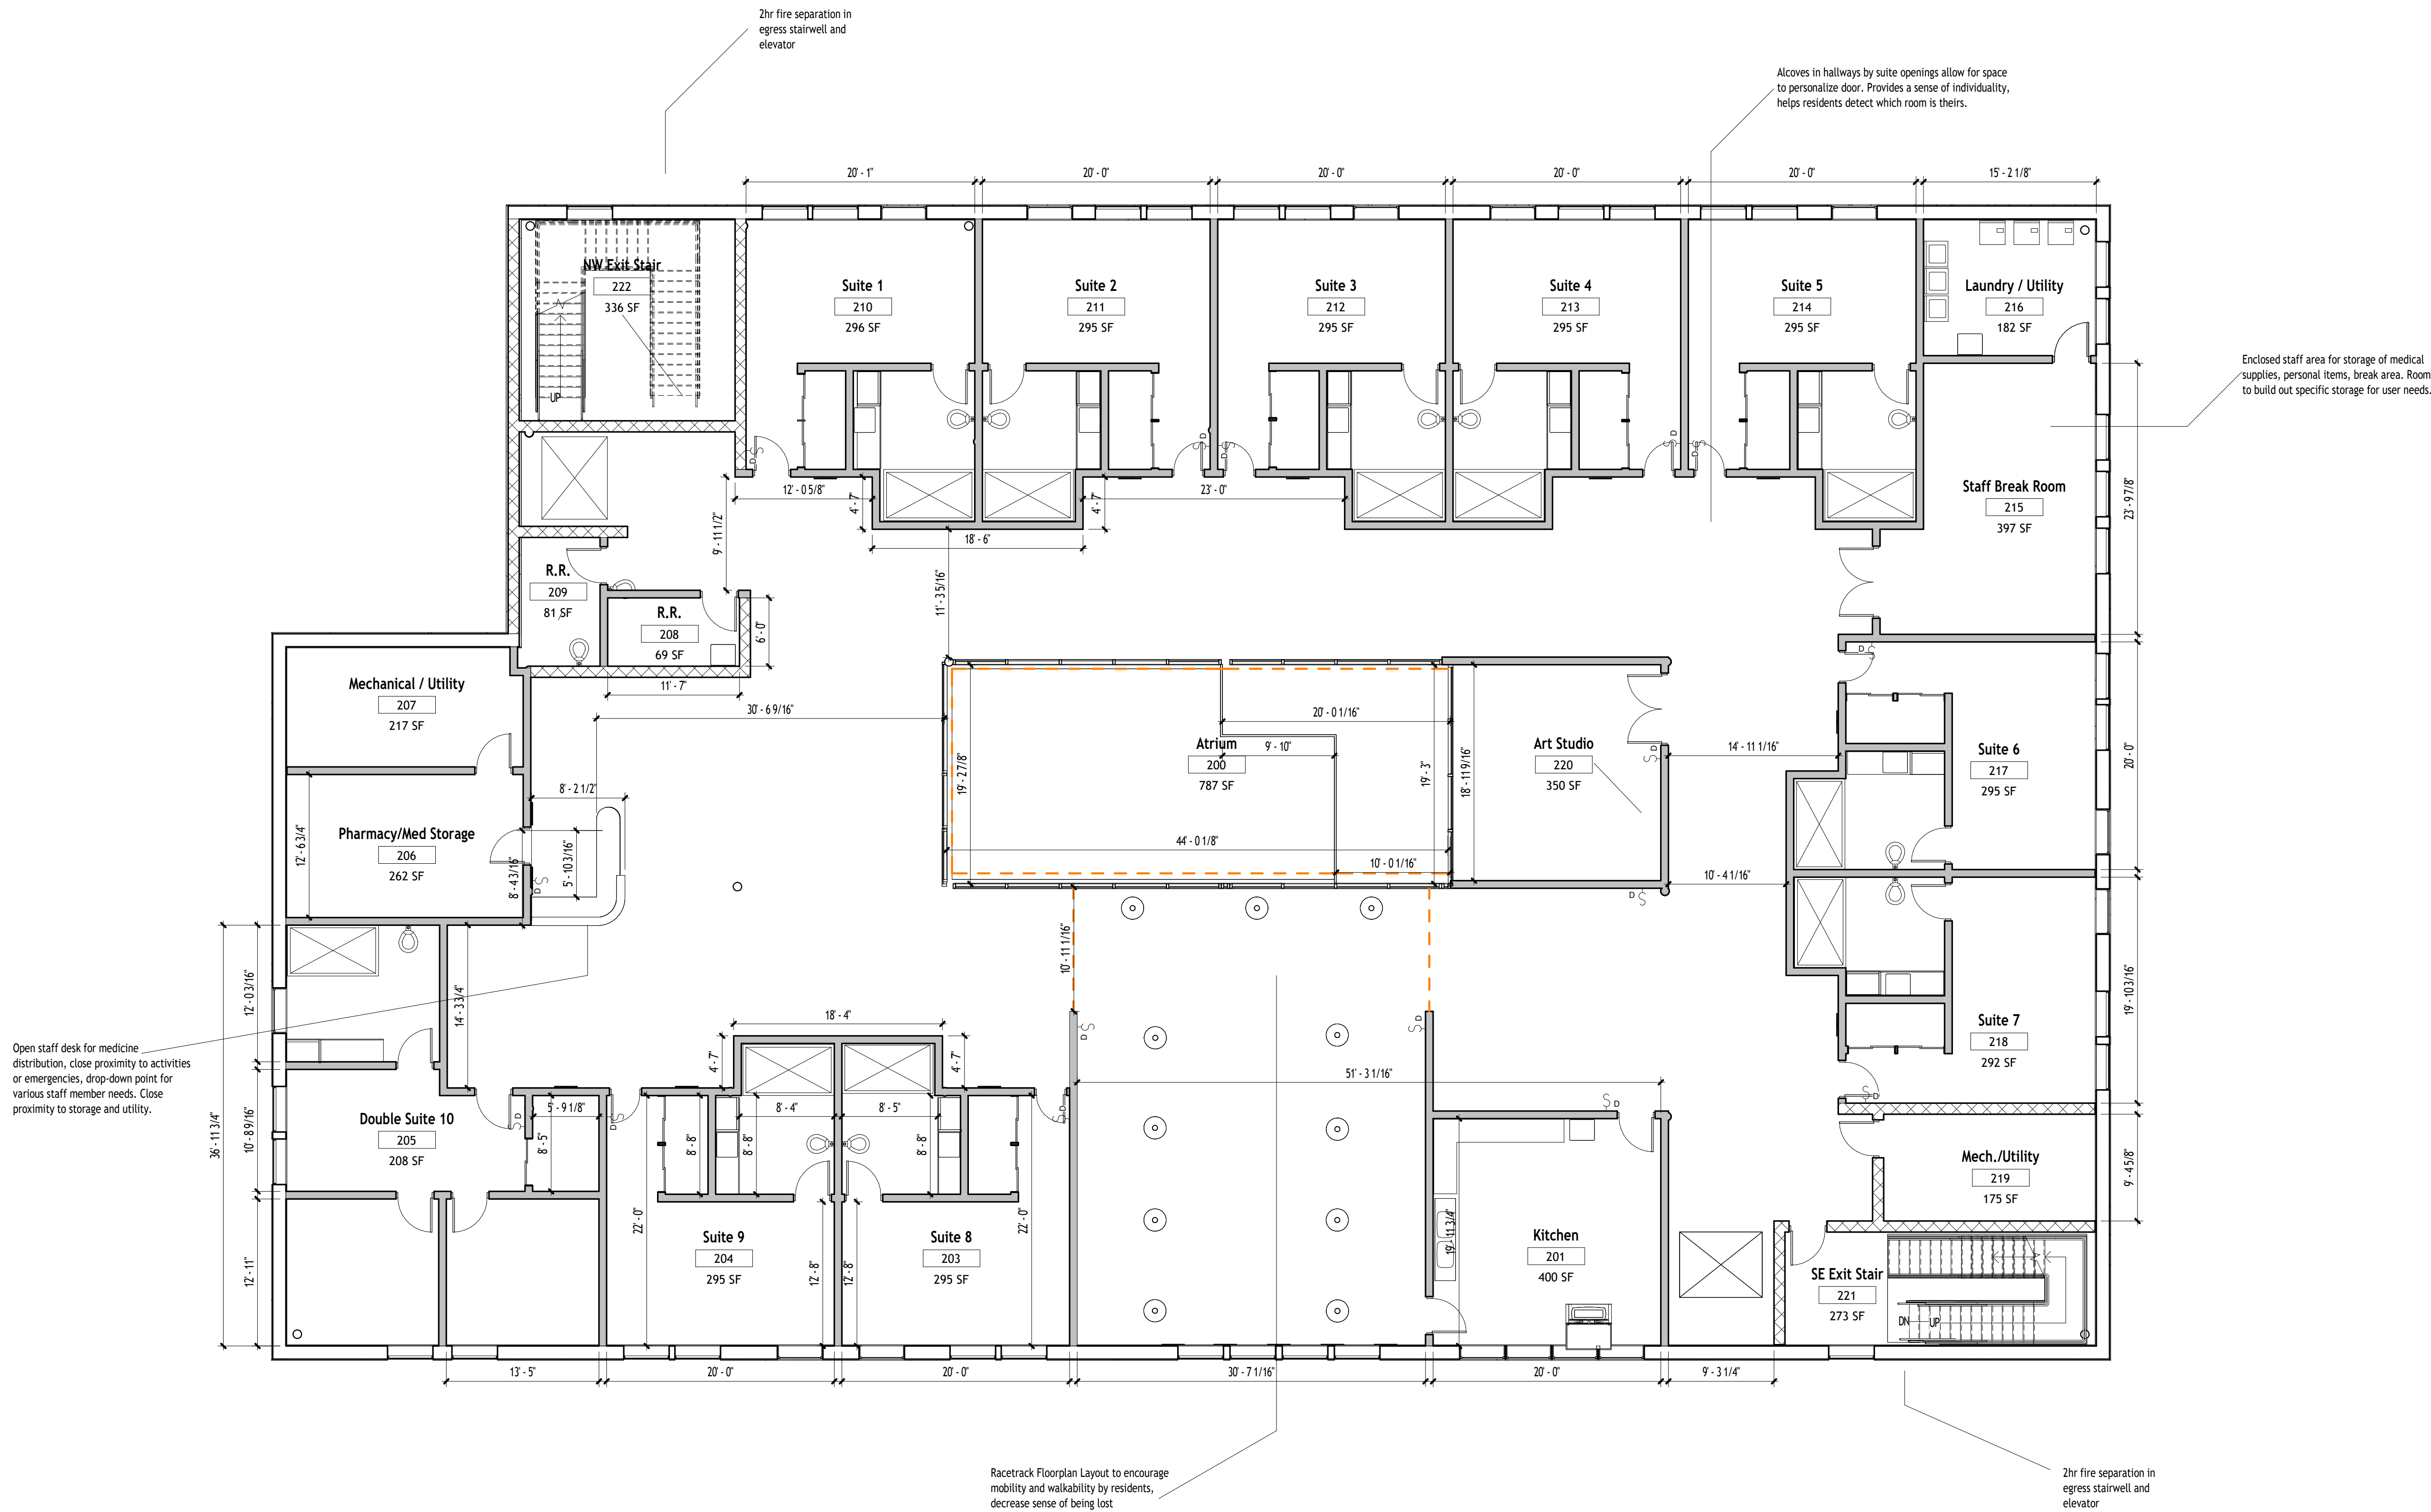


Open staff desk for medicine distribution, close proximity to activities or emergencies, drop-down point for various staff member needs. Close proximity to storage and utility.


Racetrack Floorplan Layout to encourage mobility and walkability by residents, decrease sense of being lost

Alcoves in hallways by suite openings allow for space to personalize door. Provides a sense of individuality, helps residents detect which room is theirs.

Enclosed staff area for storage of medical supplies, personal items, break area. Room to build out specific storage for user needs.

① Second Floor Architectural Plan
1/8" = 1'-0"

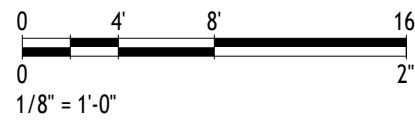

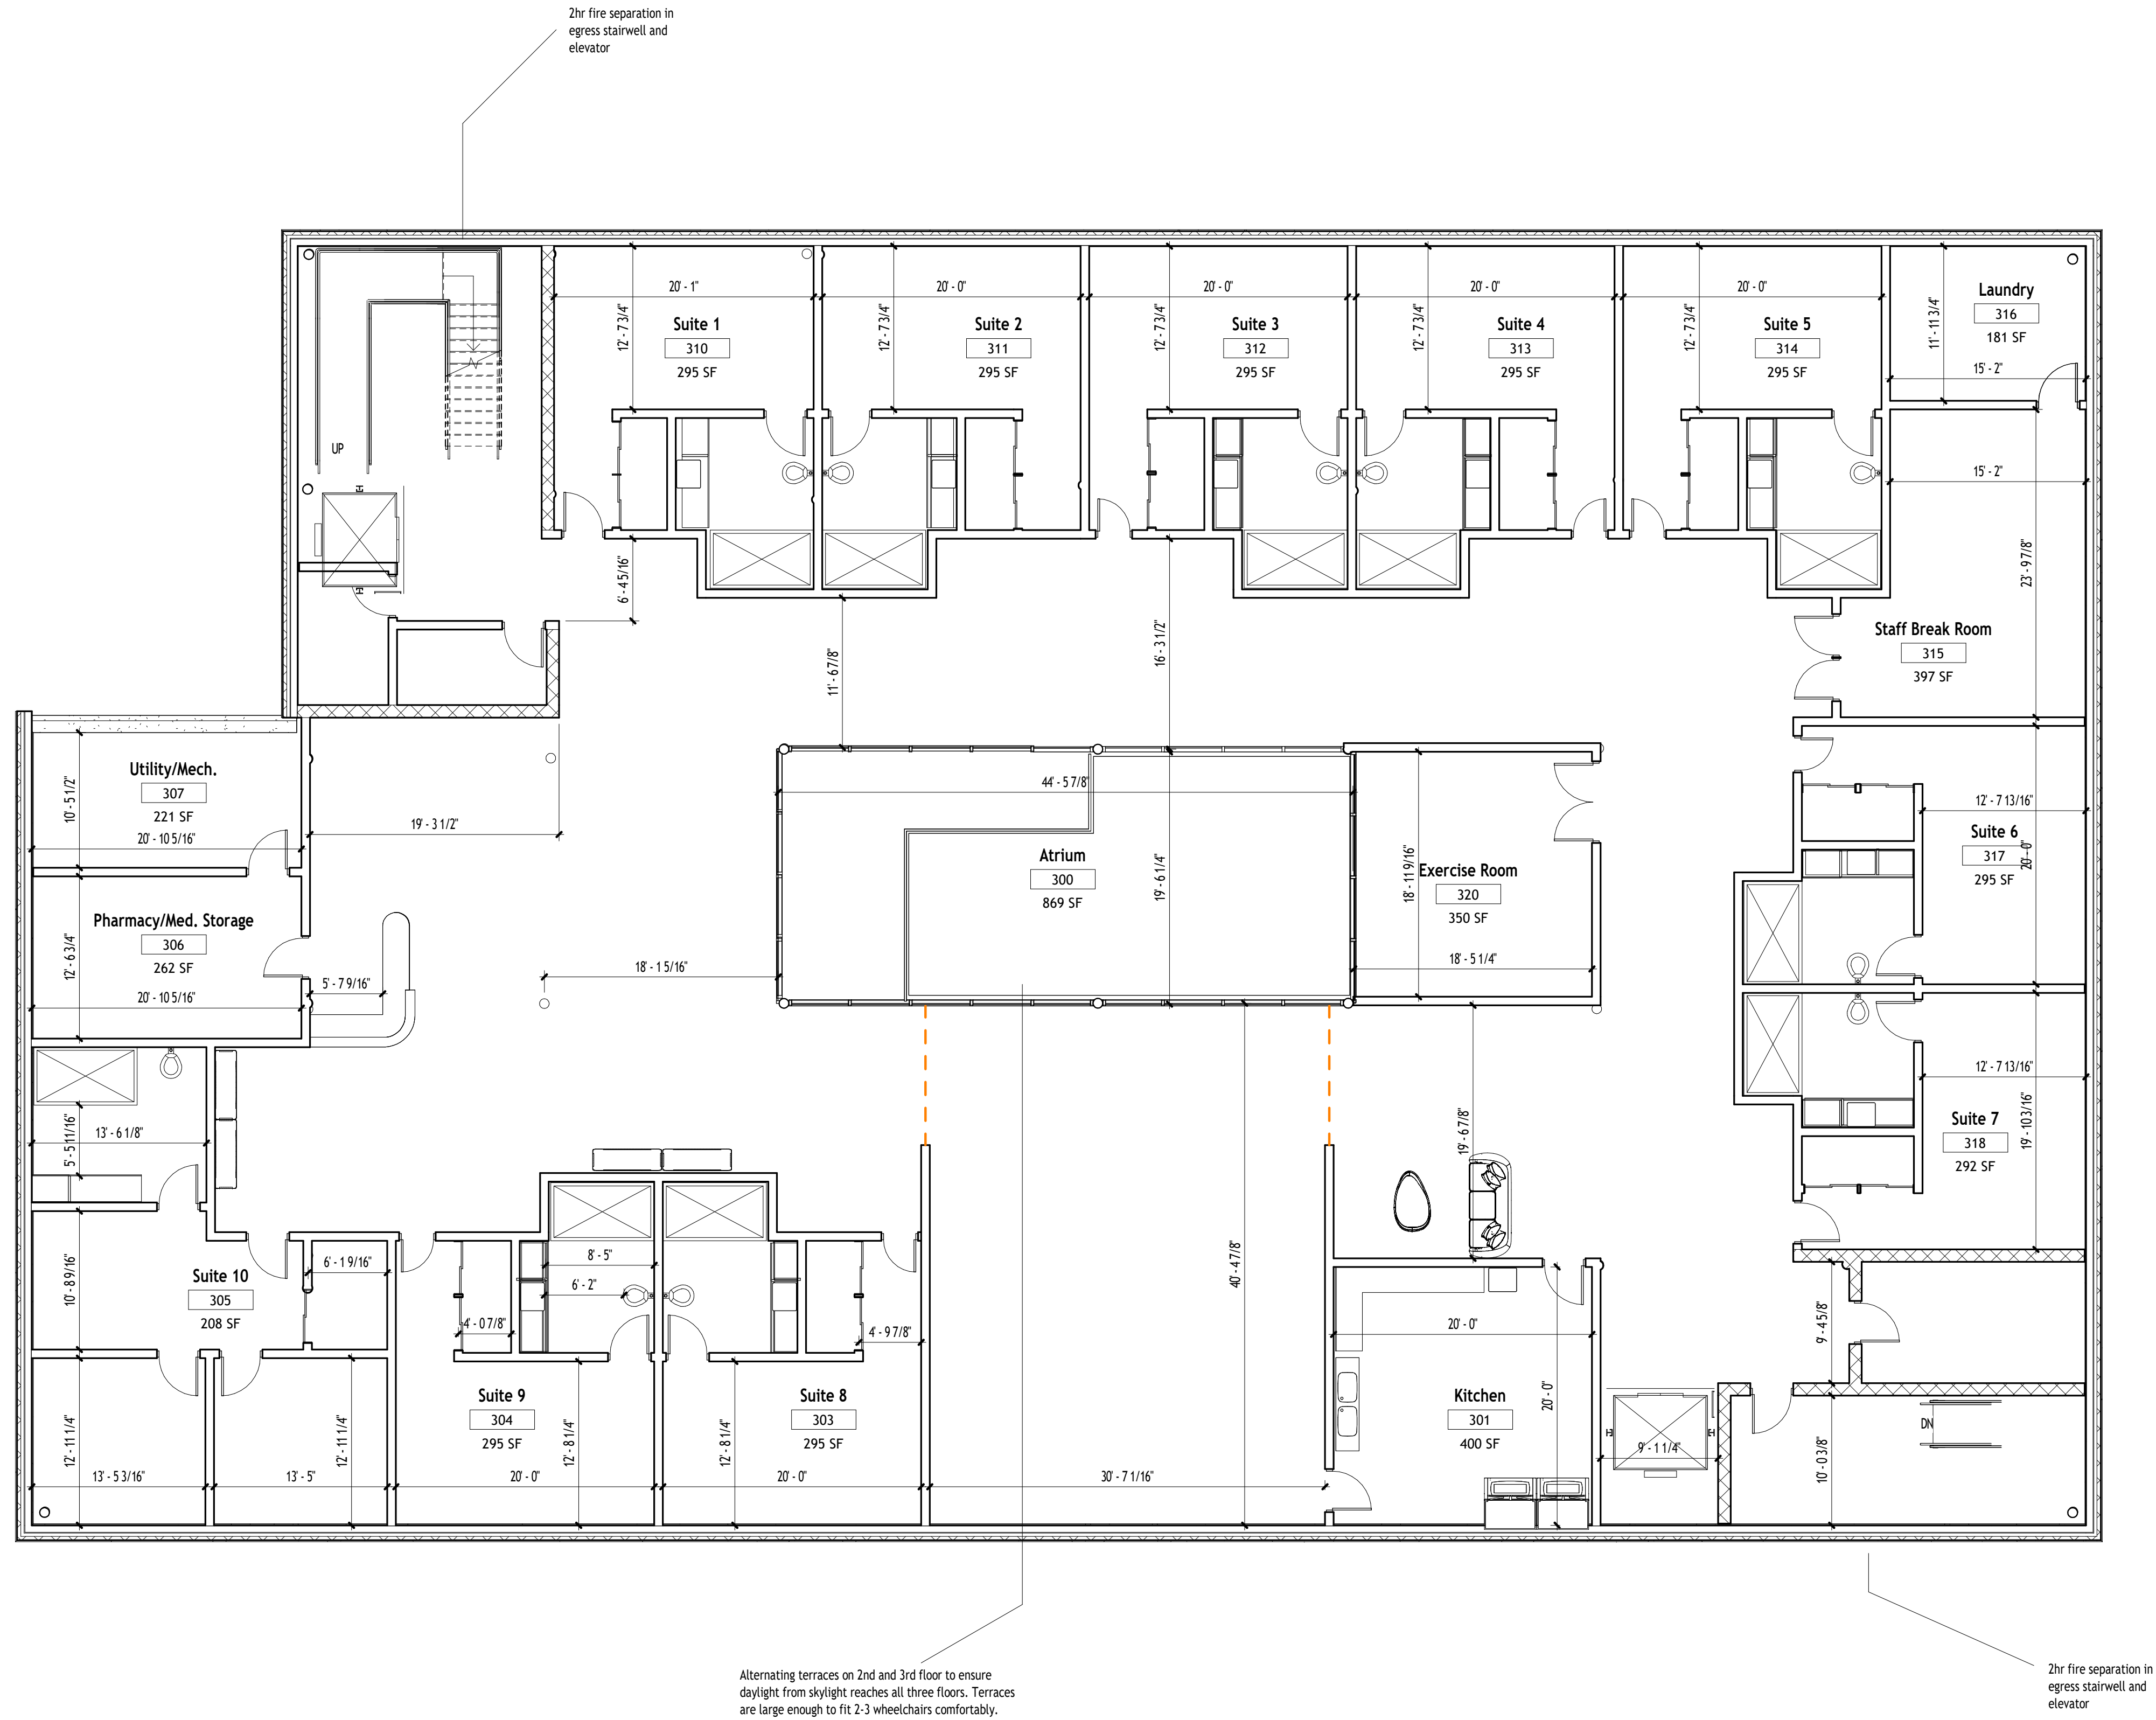

① L3 - Dimensioned Floorplan
1/8" = 1'-0"

Furniture Schedule					
Furniture No.	Count	Manufacturer	Description	Fabric/Finish	Comments
	122	<varies>	<varies>		
C1	6				
C2	2	Knoll, Inc.	Type Catalog		
C3	8	OFS CAROLINA	OFS CAROLINA BASIL 60° Inside Wedge Bench		
C4	4	OFS CAROLINA	OFS CAROLINA BASIL 30° Inside Wedge Bench		
C7	104	Coalesse	Marien152 is a richly tailored seating experience that’s inspired by the home and designed for the workday.		
C8	6	Gunlocke	Gunlocke - Calia - Guest - Dual Upholstery		
C10	5	Viccarbe	Innovative system of modular sofas designed by Piero Lissoni.		
C11	6	Coalesse	Infused with comfort and craft, the Montara650 collection’s sculpted seating pairs with simple pedestal tables, filling informal spaces with café-style character tailored the way you want it.		
C12	20	ERG	VENTURA Wood Arm Chair 26W 28D 35H		
C14	4	Carl Hansen & Søn	An inviting design icon. The Oculus Chair encourages a relaxed posture for personal focus and rejuvenation.		
C15	2	Coalesse	Sistema embodies the soul of the new work seating: a place where anything is possible; a style to fall in love with.		
C16	8	Steelcase	Inspired by the movement of the human body, Gesture is the first office chair designed to support our interactions with today's technologies. Gesture is created for the way we work today.		
C17	5	Figueras Seating	The Smart Fix 13010 is a modular seat of large dimensions composed of totally interchangeable elements. This unique seat has been designed for cinemas, theatres, conference rooms, corporate rooms or auditoriums that require a product of great comfort and generous dimensions		
C19	2	Steelcase	Bixby delivers a modern and innovative take on multi-purpose seating with both nesting and stacking capabilities. Lightweight and versatile, Bixby brings flexibility and ease to collaborative spaces with a myriad of mix-and-match colors and textures.		

Drawn By: Melanie Morreau & Taylor Walters

IA 418 - Studio 1

Spring 2025


FURNITURE SCHEDULE

The Weber Neighborhood for Memory Care

Phase II



A10


Furniture Schedule					
Furniture No.	Count	Manufacturer	Description	Fabric/Finish	Comments
D2	4	Steelcase	1 x CF Series Intro Single Monitor Arm, 1 x Powerstrip-Desktop, 1 x Migration Desk-Organic,Extended,Pro, FSC, 1 x Migration Modesty Panel- Desk Application FSC, 1 x Steelcase Eclipse light		
L1	1	Flos			
S1	2				
SE1	5				
SE2	1	OFS	SHUFFLEBOARD TABLE 144X31X31		
T3	4	Skram	The Drop series is constructed of marble and metal. The 3cm ‘drop’ shaped marble top features a reverse bullnose edge profile .		
T5	2	West Elm	Our Maisie Side Tables are available in two heights with opposite materiality, so you can cluster a pair together for a mixed-and-matched look. The marble comes sealed for enhanced stain resistance. Sold individually.		
T6	5	Steelcase	With a contemporary feel and modern aesthetic Verlay is a collection of thoughtfully designed Wood tables that support teams in any space - from large conference rooms to private offices and every touchdown space in between.		
T7	1	Steelcase	Turnstone Simple Tables are for open, informal spaces where talented people work.		
T10	21	Steelcase			
T11	1	Steelcase	Convene meeting tables and conference room furniture create a beautiful, durable, high-end space that reflects the essence of your brand.		
T12	19	Coalesse	Lagunitas Lounge System adapts to changing work styles and shifting work postures.		
Grand total: 370					

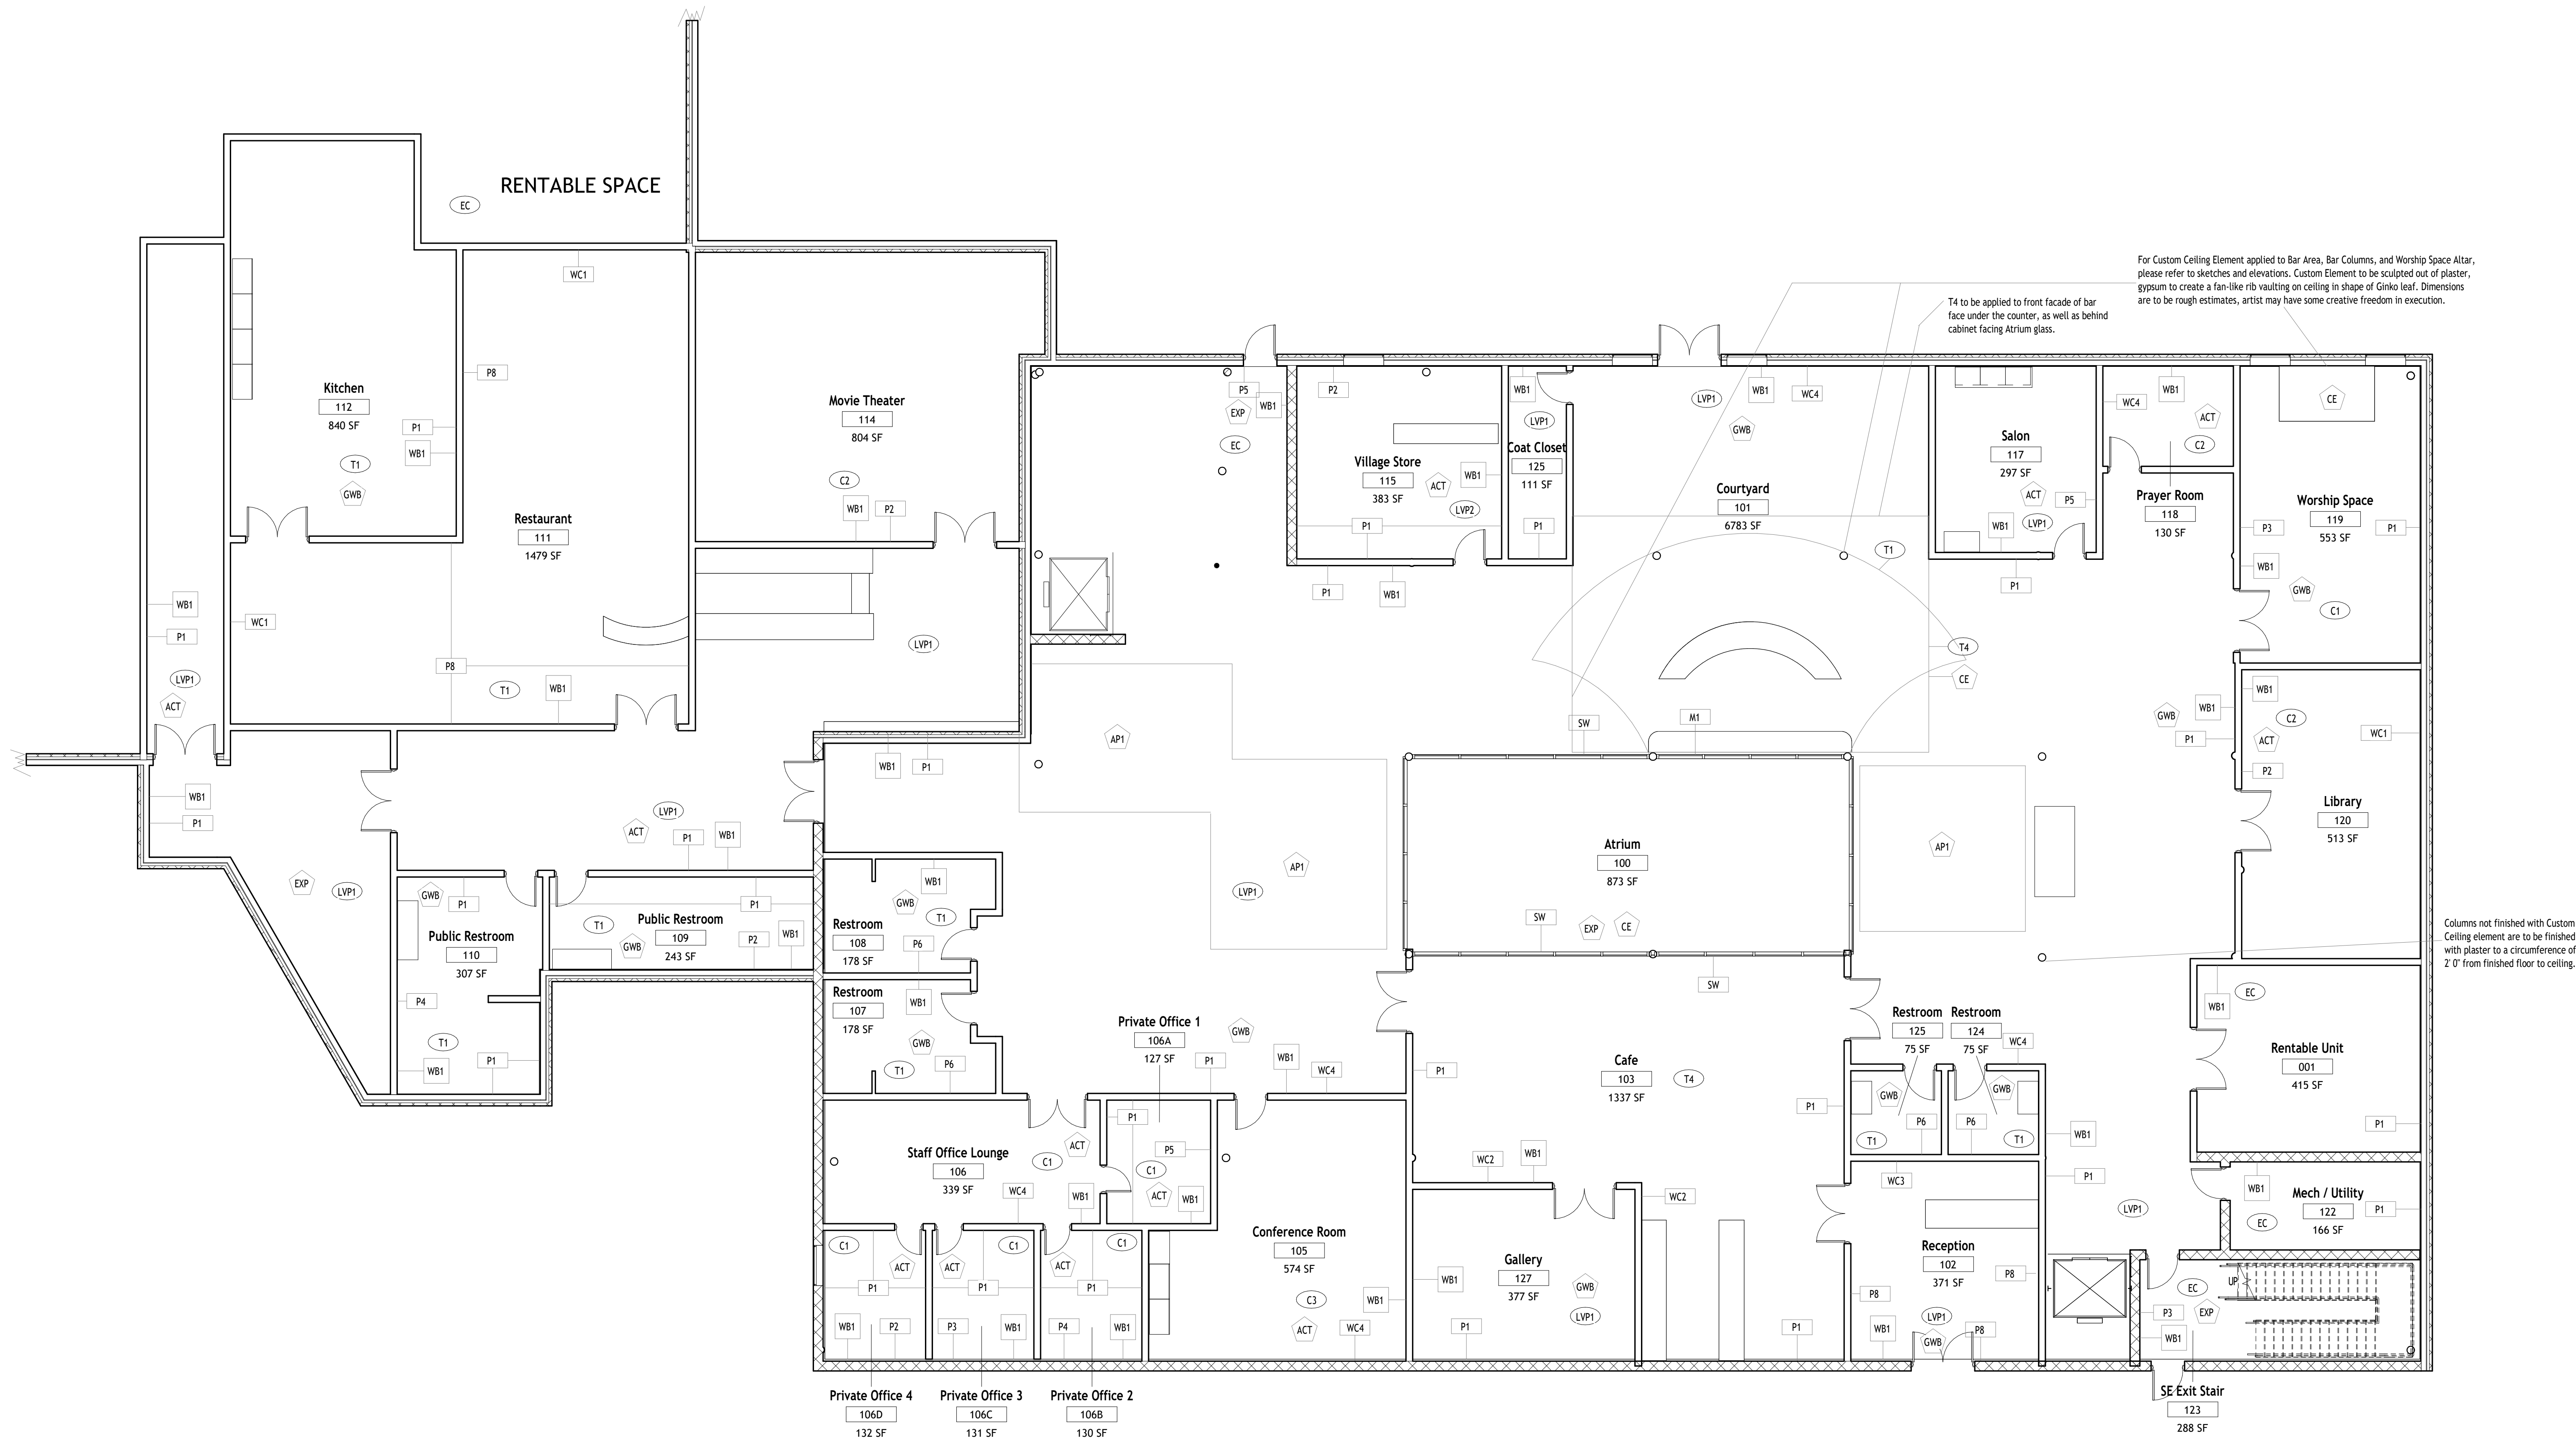

1 First Floor Architectural Plan
1/8" = 1'-0"

FINISH LEGEND									
M1	Lumicor Resin Panel - Natural Leaves	T3	TileBar Curve Fluted Blue Ceramic Tile	WC3	York Wallcoverings Old World Trees Wallcovering	CPT3	PatCraft Rooted Carpet Tile - Cypress	P1	Sherwin Williams - SW 7531 Canvas Tan Paint
T1	TileBar Linen White Tile	T4	TileBar Terracotta Tile	WC4	Momentum Echo Ridge - Chiffon Wallcovering	LVP1	PatCraft Treeling Luxury Vinyl Plank - Chestnut	P2	Sherwin Williams - SW 9141 Waterloo Paint
T2	TileBar Fluted Green Ceramic Tile	WC1	DeNovo Barnaby Gardens Copper Ember Wallcovering	CPT1	PatCraft Sculpted Carpet Tile - Terracotta	LVP2	PatCraft Treeling Luxury Vinyl Plank - Bare	P3	Sherwin Williams - SW 6390 Bosc Pear Paint
		WC2	DeNovo Barnaby Gardens Copper Ember Wallcovering	CPT2	PatCraft Sculpted Carpet Tile - Poplar	WB1	Mannington BurkeBase Wall Base	P4	Sherwin Williams - SW 7703 Earthen Jug Paint
								P5	Sherwin Williams - SW 6521 Notable Hue Paint
								P6	Sherwin Williams - SW 6179 Artichoke Paint
								P7	Sherwin Williams - SW 9128 Green Onyx Paint
								P8	Sherwin Williams - SW 6440 Courtyard Paint
								ACT	Acoustic Ceiling Tile
								GWB	Standard Gypsum Ceiling
								EXP	Exposed Concrete Ceiling
								CE	Custom Ceiling Element - see ceiling plans

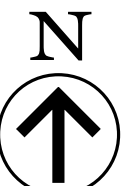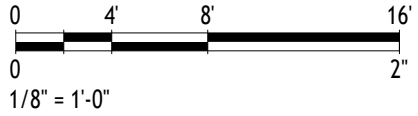

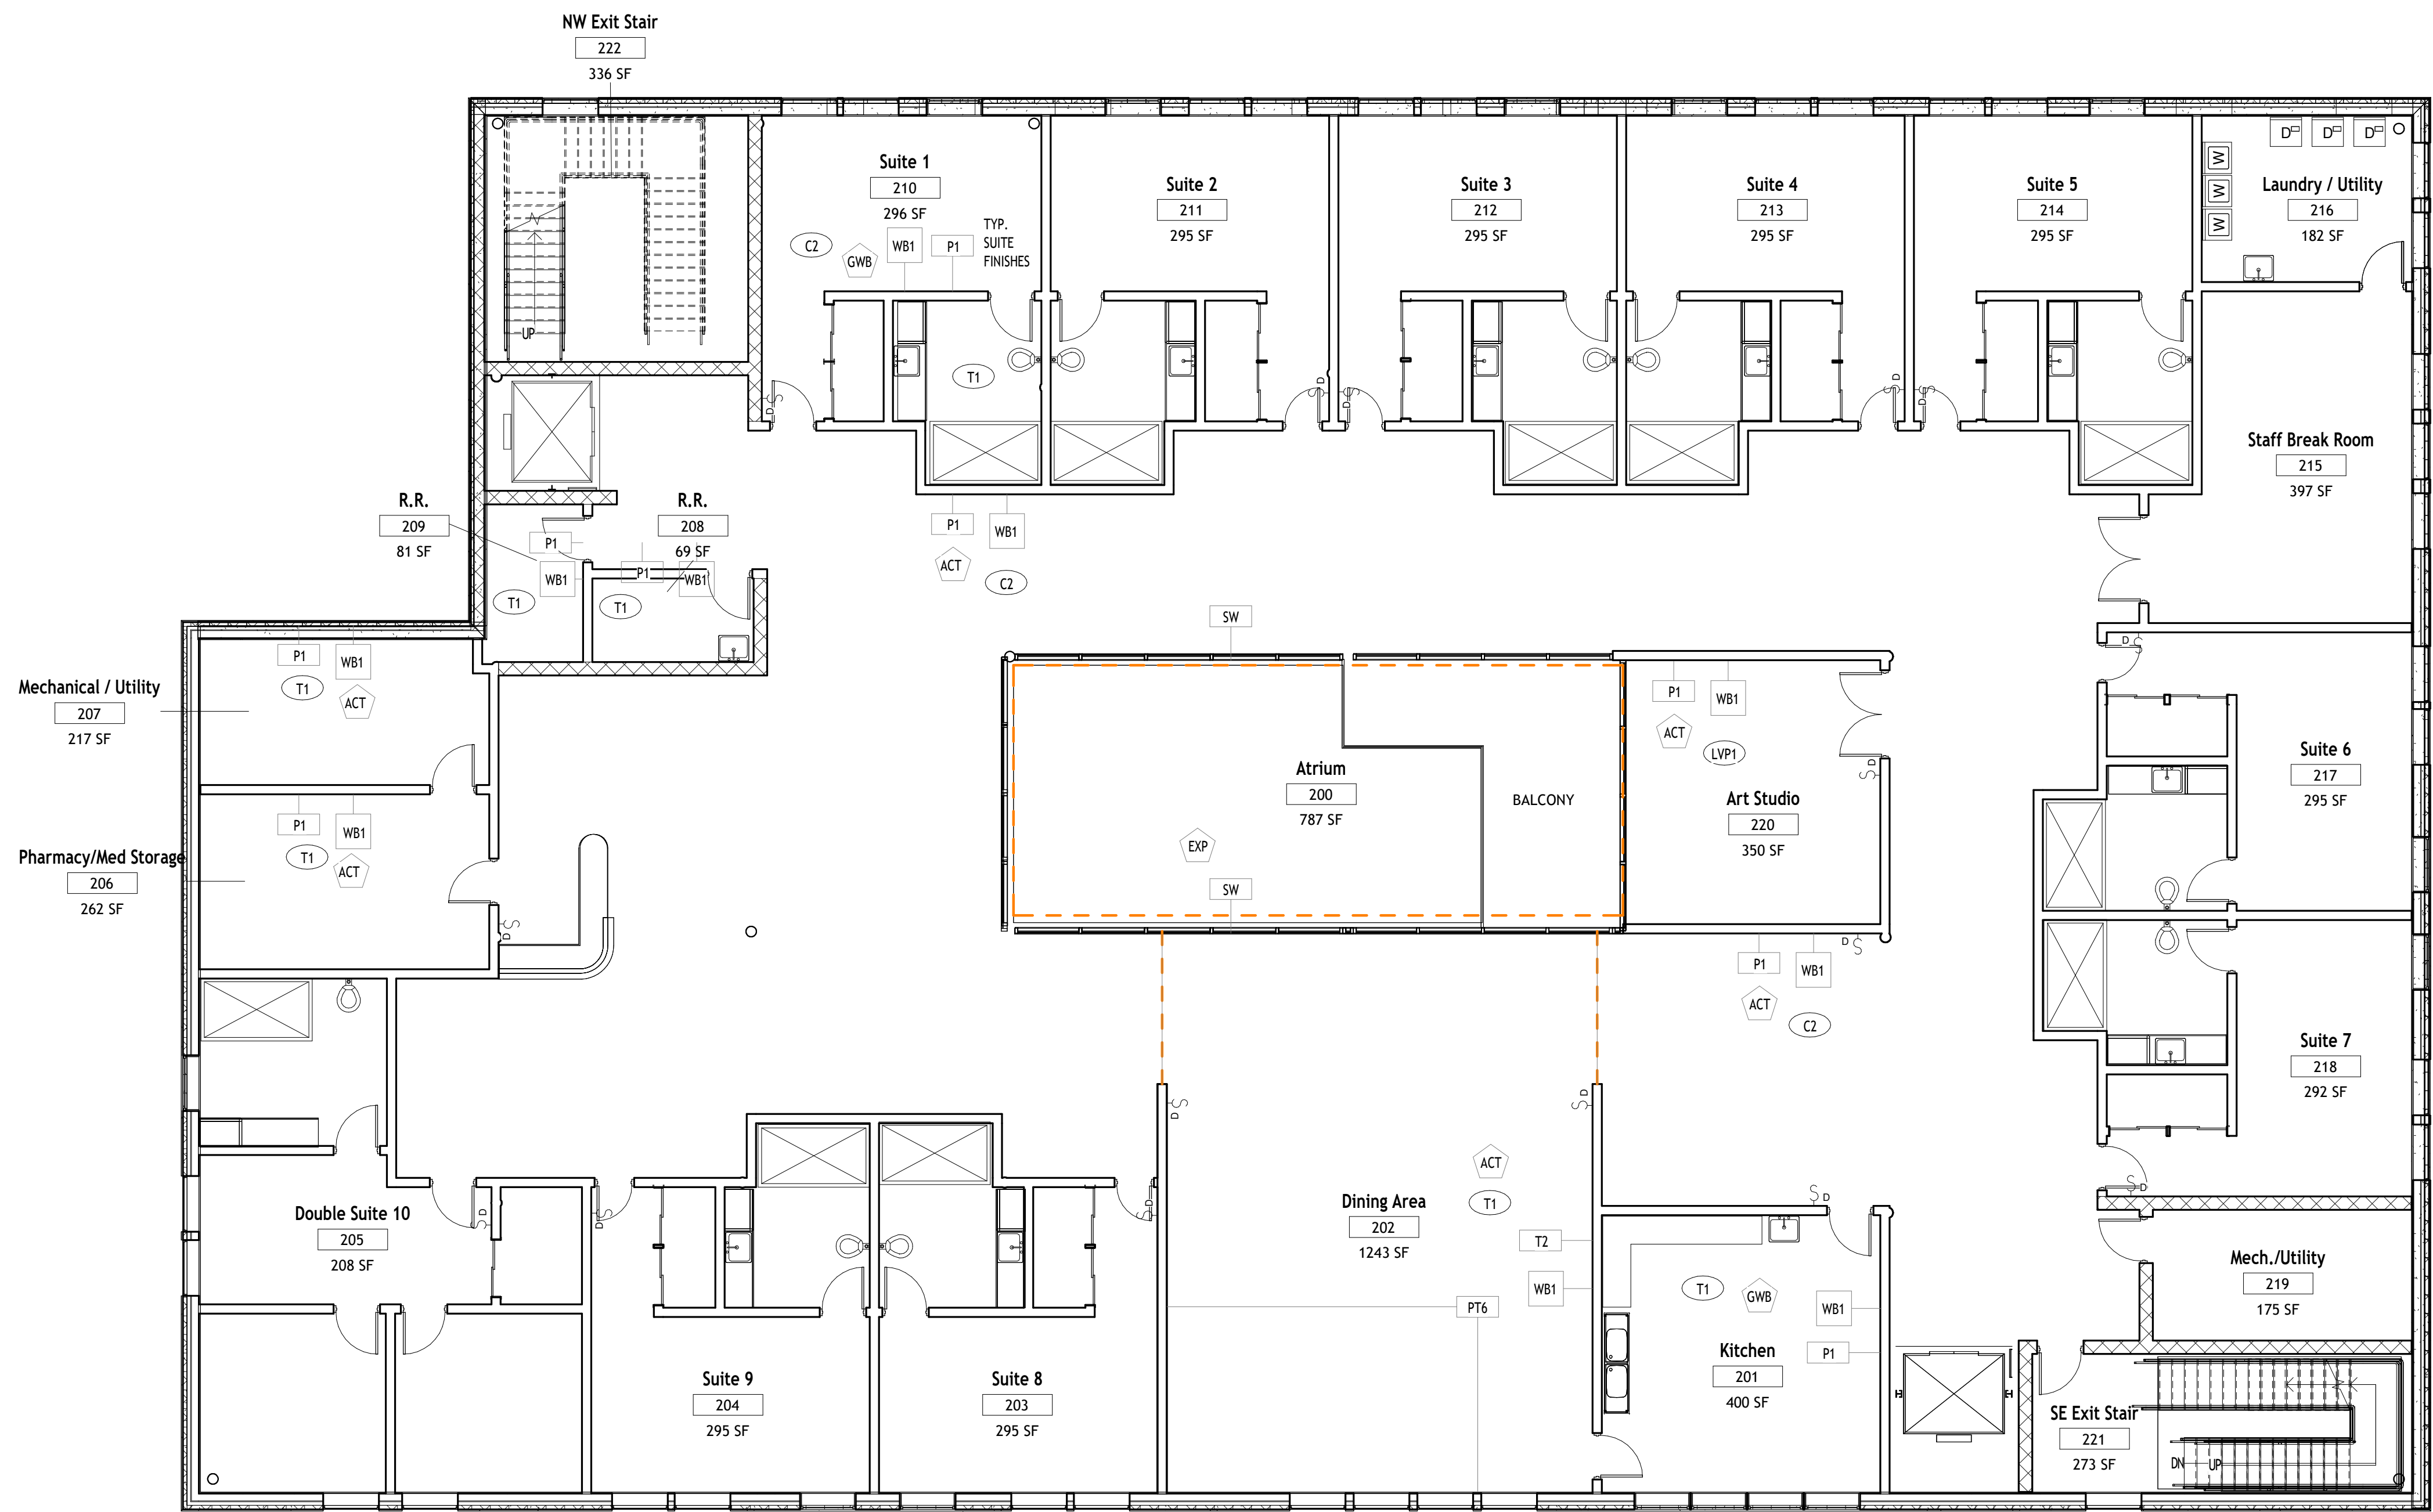

1 Second Floor Architectural Plan
1/8" = 1'-0"

FINISH LEGEND

M1

Lumicor Resin Panel -
Natural Leaves

T1

TileBar Linen White Tile

T2

TileBar Fluted Green
Ceramic Tile

T3

TileBar Curve Fluted Blue
Ceramic Tile

T4

TileBar Terracotta Tile

WC1

DeNovo Barnaby Gardens
Copper Ember Wallcovering

WC2

DeNovo Barnaby Gardens
Copper Ember Wallcovering

WC3

York Wallcoverings Old
World Trees Wallcovering

WC4

Momentum Echo Ridge -
Chiffon Wallcovering

CPT1

PatCraft Sculpted Carpet
Tile - Terracotta

CPT2

PatCraft Sculpted Carpet
Tile - Poplar

CPT3

PatCraft Rooted Carpet
Tile - Cypress

LVP1

PatCraft Treeling Luxury
Vinyl Plank - Chestnut

LVP2

PatCraft Treeling Luxury
Vinyl Plank - Bare

WB1

Mannington BurkeBase Wall
Base

P1

Sherwin Williams - SW 7531
Canvas Tan Paint

P2

Sherwin Williams - SW 9141
Waterloo Paint

P3

Sherwin Williams - SW 6390
Bosc Pear Paint

P4

Sherwin Williams - SW 7703
Earthen Jug Paint

P5

Sherwin Williams - SW 6521
Notable Hue Paint

P6

Sherwin Williams - SW 6179
Artichoke Paint

P7

Sherwin Williams - SW 9128
Green Onyx Paint

P8

Sherwin Williams - SW 6440
Courtyard Paint

ACT

Acoustic Ceiling Tile

GWB


Standard Gypsum Ceiling

EXP

Exposed Concrete Ceiling

CE



Custom Ceiling Element -
see ceiling plans

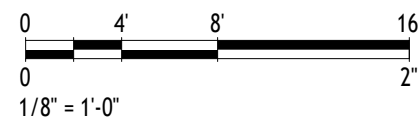





① L3 Finish Plan
1/8" = 1'-0"

FINISH LEGEND			
M1	Lumicor Resin Panel - Natural Leaves	T3	TileBar Curve Fluted Blue Ceramic Tile
T1	TileBar Linen White Tile	T4	TileBar Terracotta Tile
T2	TileBar Fluted Green Ceramic Tile	WC1	DeNovo Barnaby Gardens Copper Ember Wallcovering
		WC2	DeNovo Barnaby Gardens Copper Ember Wallcovering
		WC3	York Wallcoverings Old World Trees Wallcovering
		WC4	Momentum Echo Ridge - Chiffon Wallcovering
		CPT1	PatCraft Sculpted Carpet Tile - Terracotta
		CPT2	PatCraft Sculpted Carpet Tile - Poplar
		CPT3	PatCraft Rooted Carpet Tile - Cypress
		LVP1	PatCraft Treeling Luxury Vinyl Plank - Chestnut
		LVP2	PatCraft Treeling Luxury Vinyl Plank - Bare
		WB1	Mannington BurkeBase Wall Base
P1	Sherwin Williams - SW 7531 Canvas Tan Paint	P2	Sherwin Williams - SW 9141 Waterloo Paint
P3	Sherwin Williams - SW 6390 Bosc Pear Paint	P4	Sherwin Williams - SW 7703 Earthen Jug Paint
P5	Sherwin Williams - SW 6521 Notable Hue Paint	P6	Sherwin Williams - SW 6179 Artichoke Paint
P7	Sherwin Williams - SW 9128 Green Onyx Paint	P8	Sherwin Williams - SW 6440 Courtyard Paint
ACT	Acoustic Ceiling Tile	GWB	Standard Gypsum Ceiling
EXP	Exposed Concrete Ceiling	CE	Custom Ceiling Element - see ceiling plans

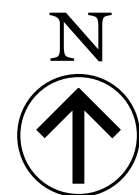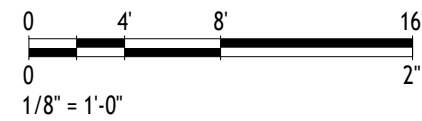

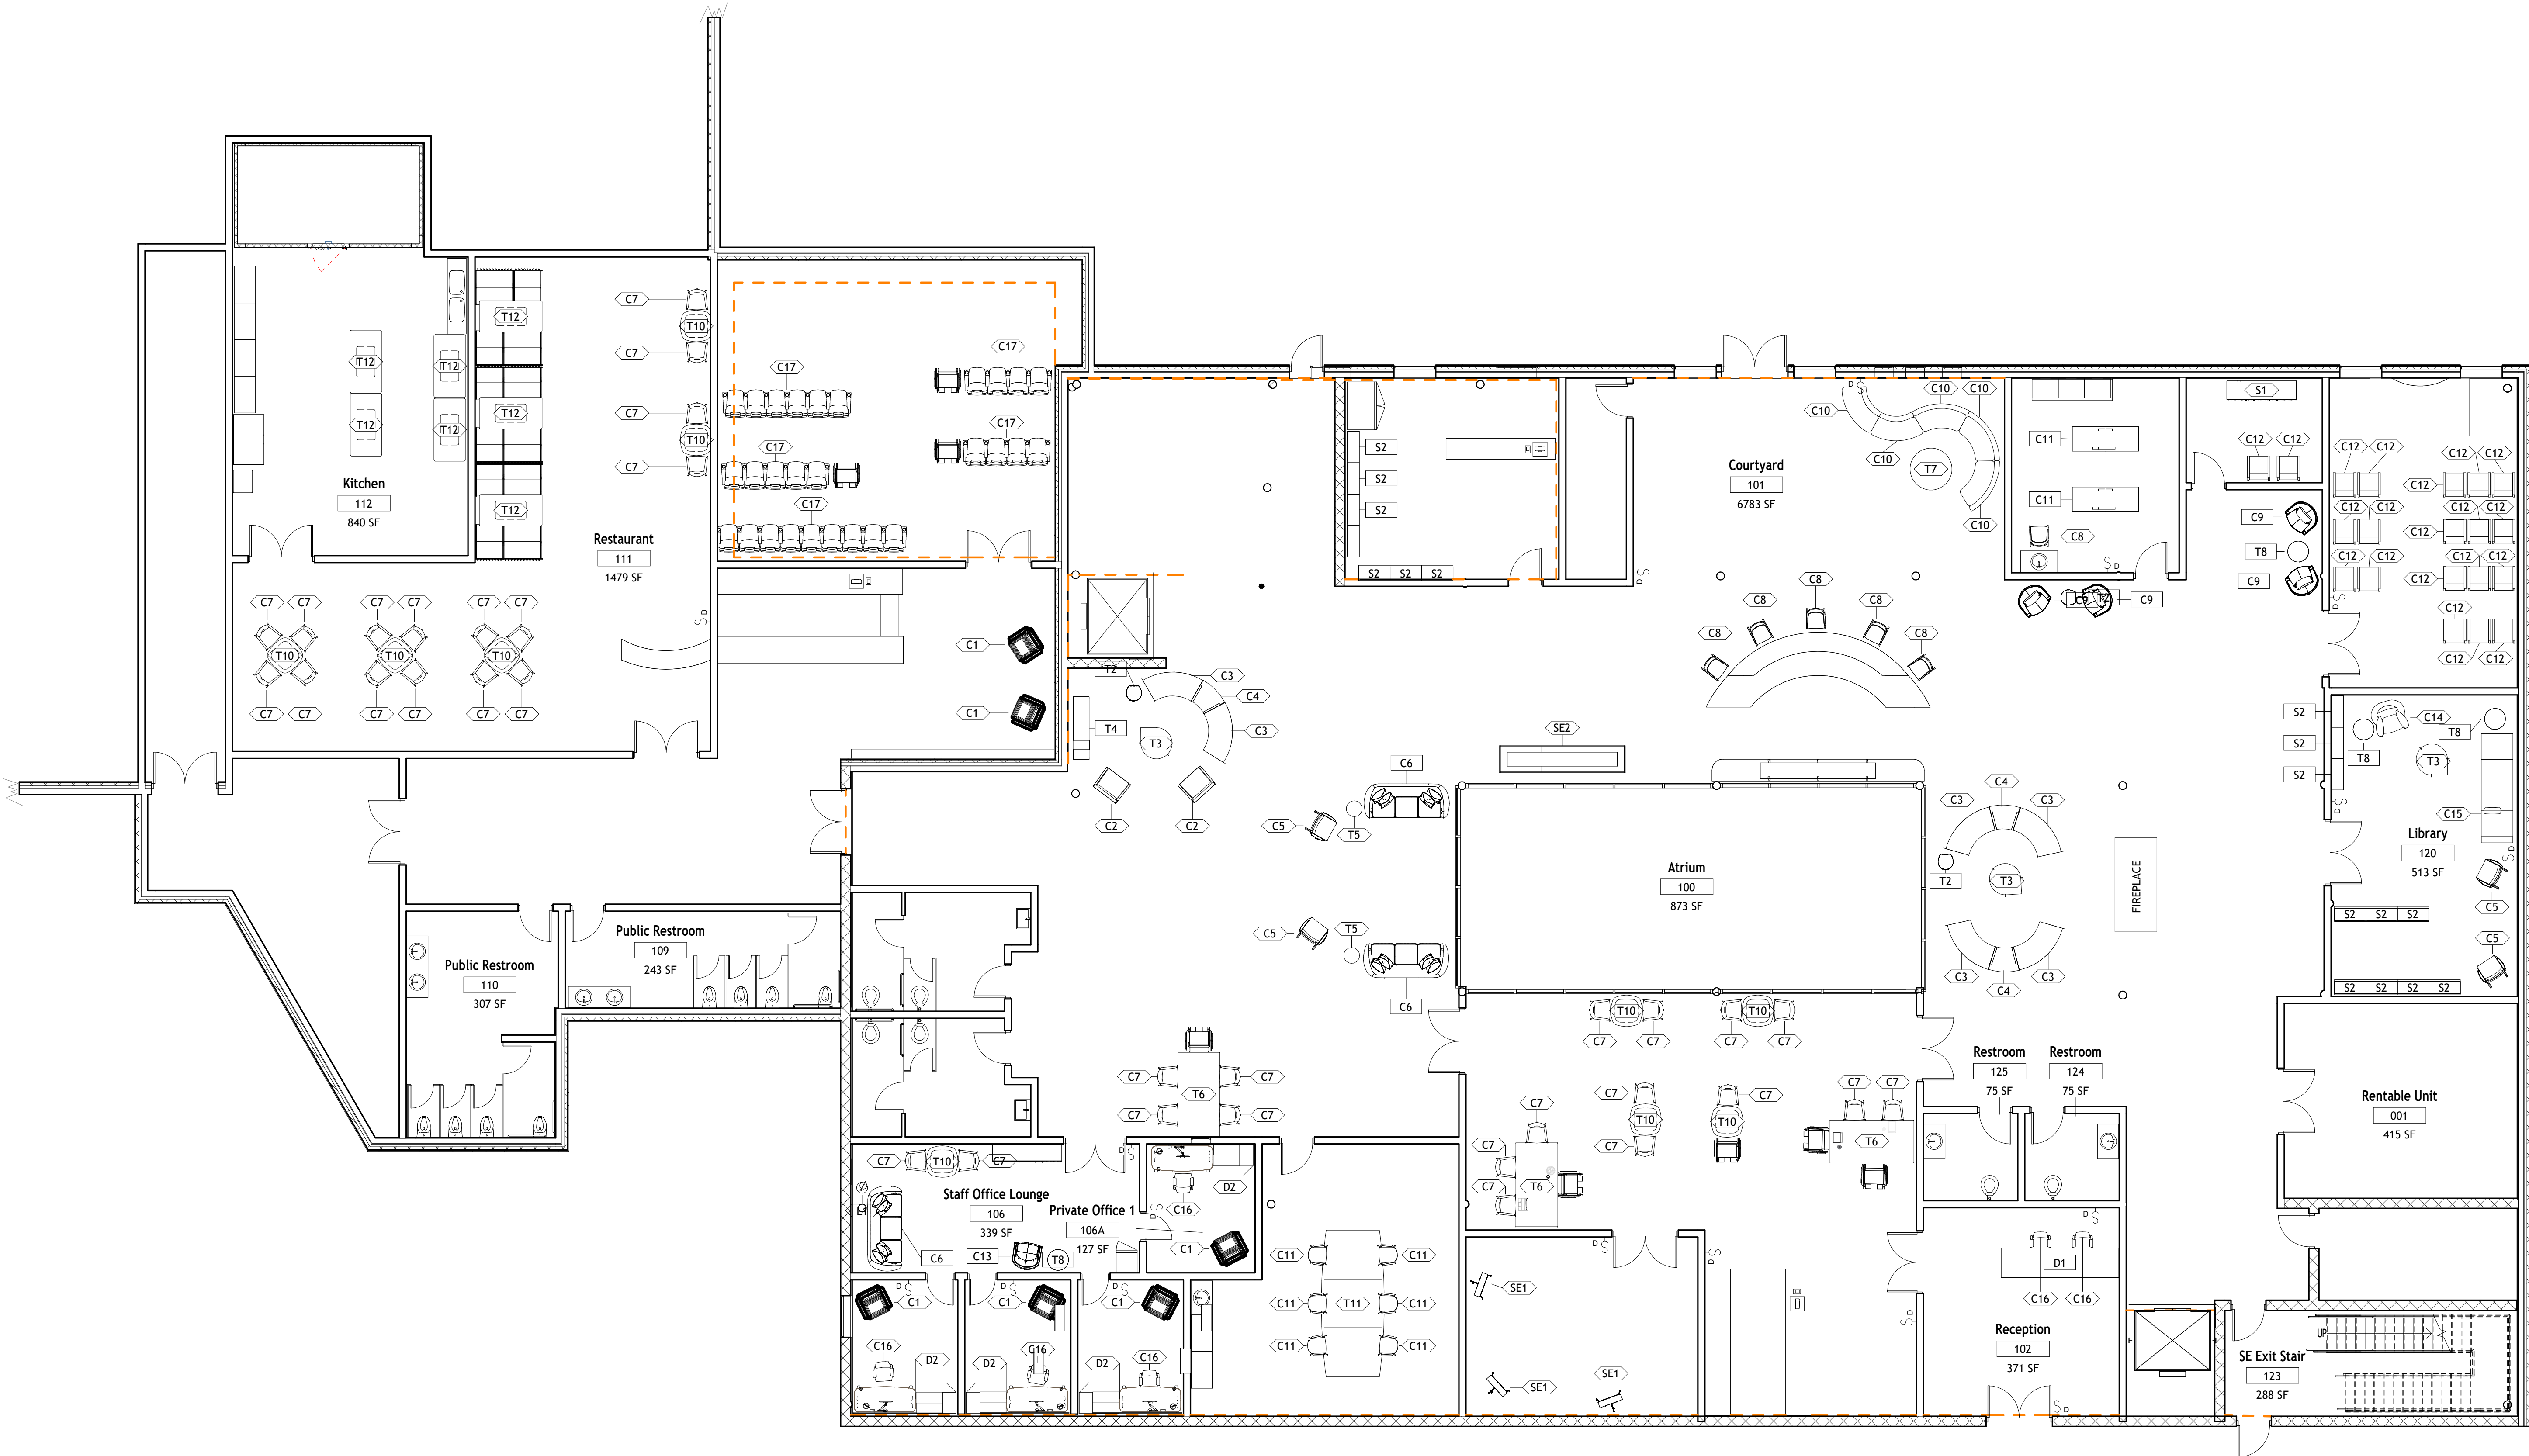

1 First Floor Architectural Plan
1/8" = 1'-0"

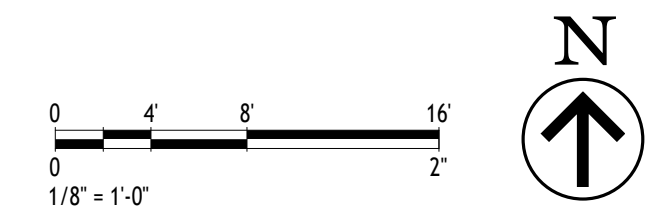


LEVEL 1 FURNITURE PLAN
The Weber Neighborhood for Memory Care

FLOOR 1



Phase II


1/8" = 1'-0"

A7


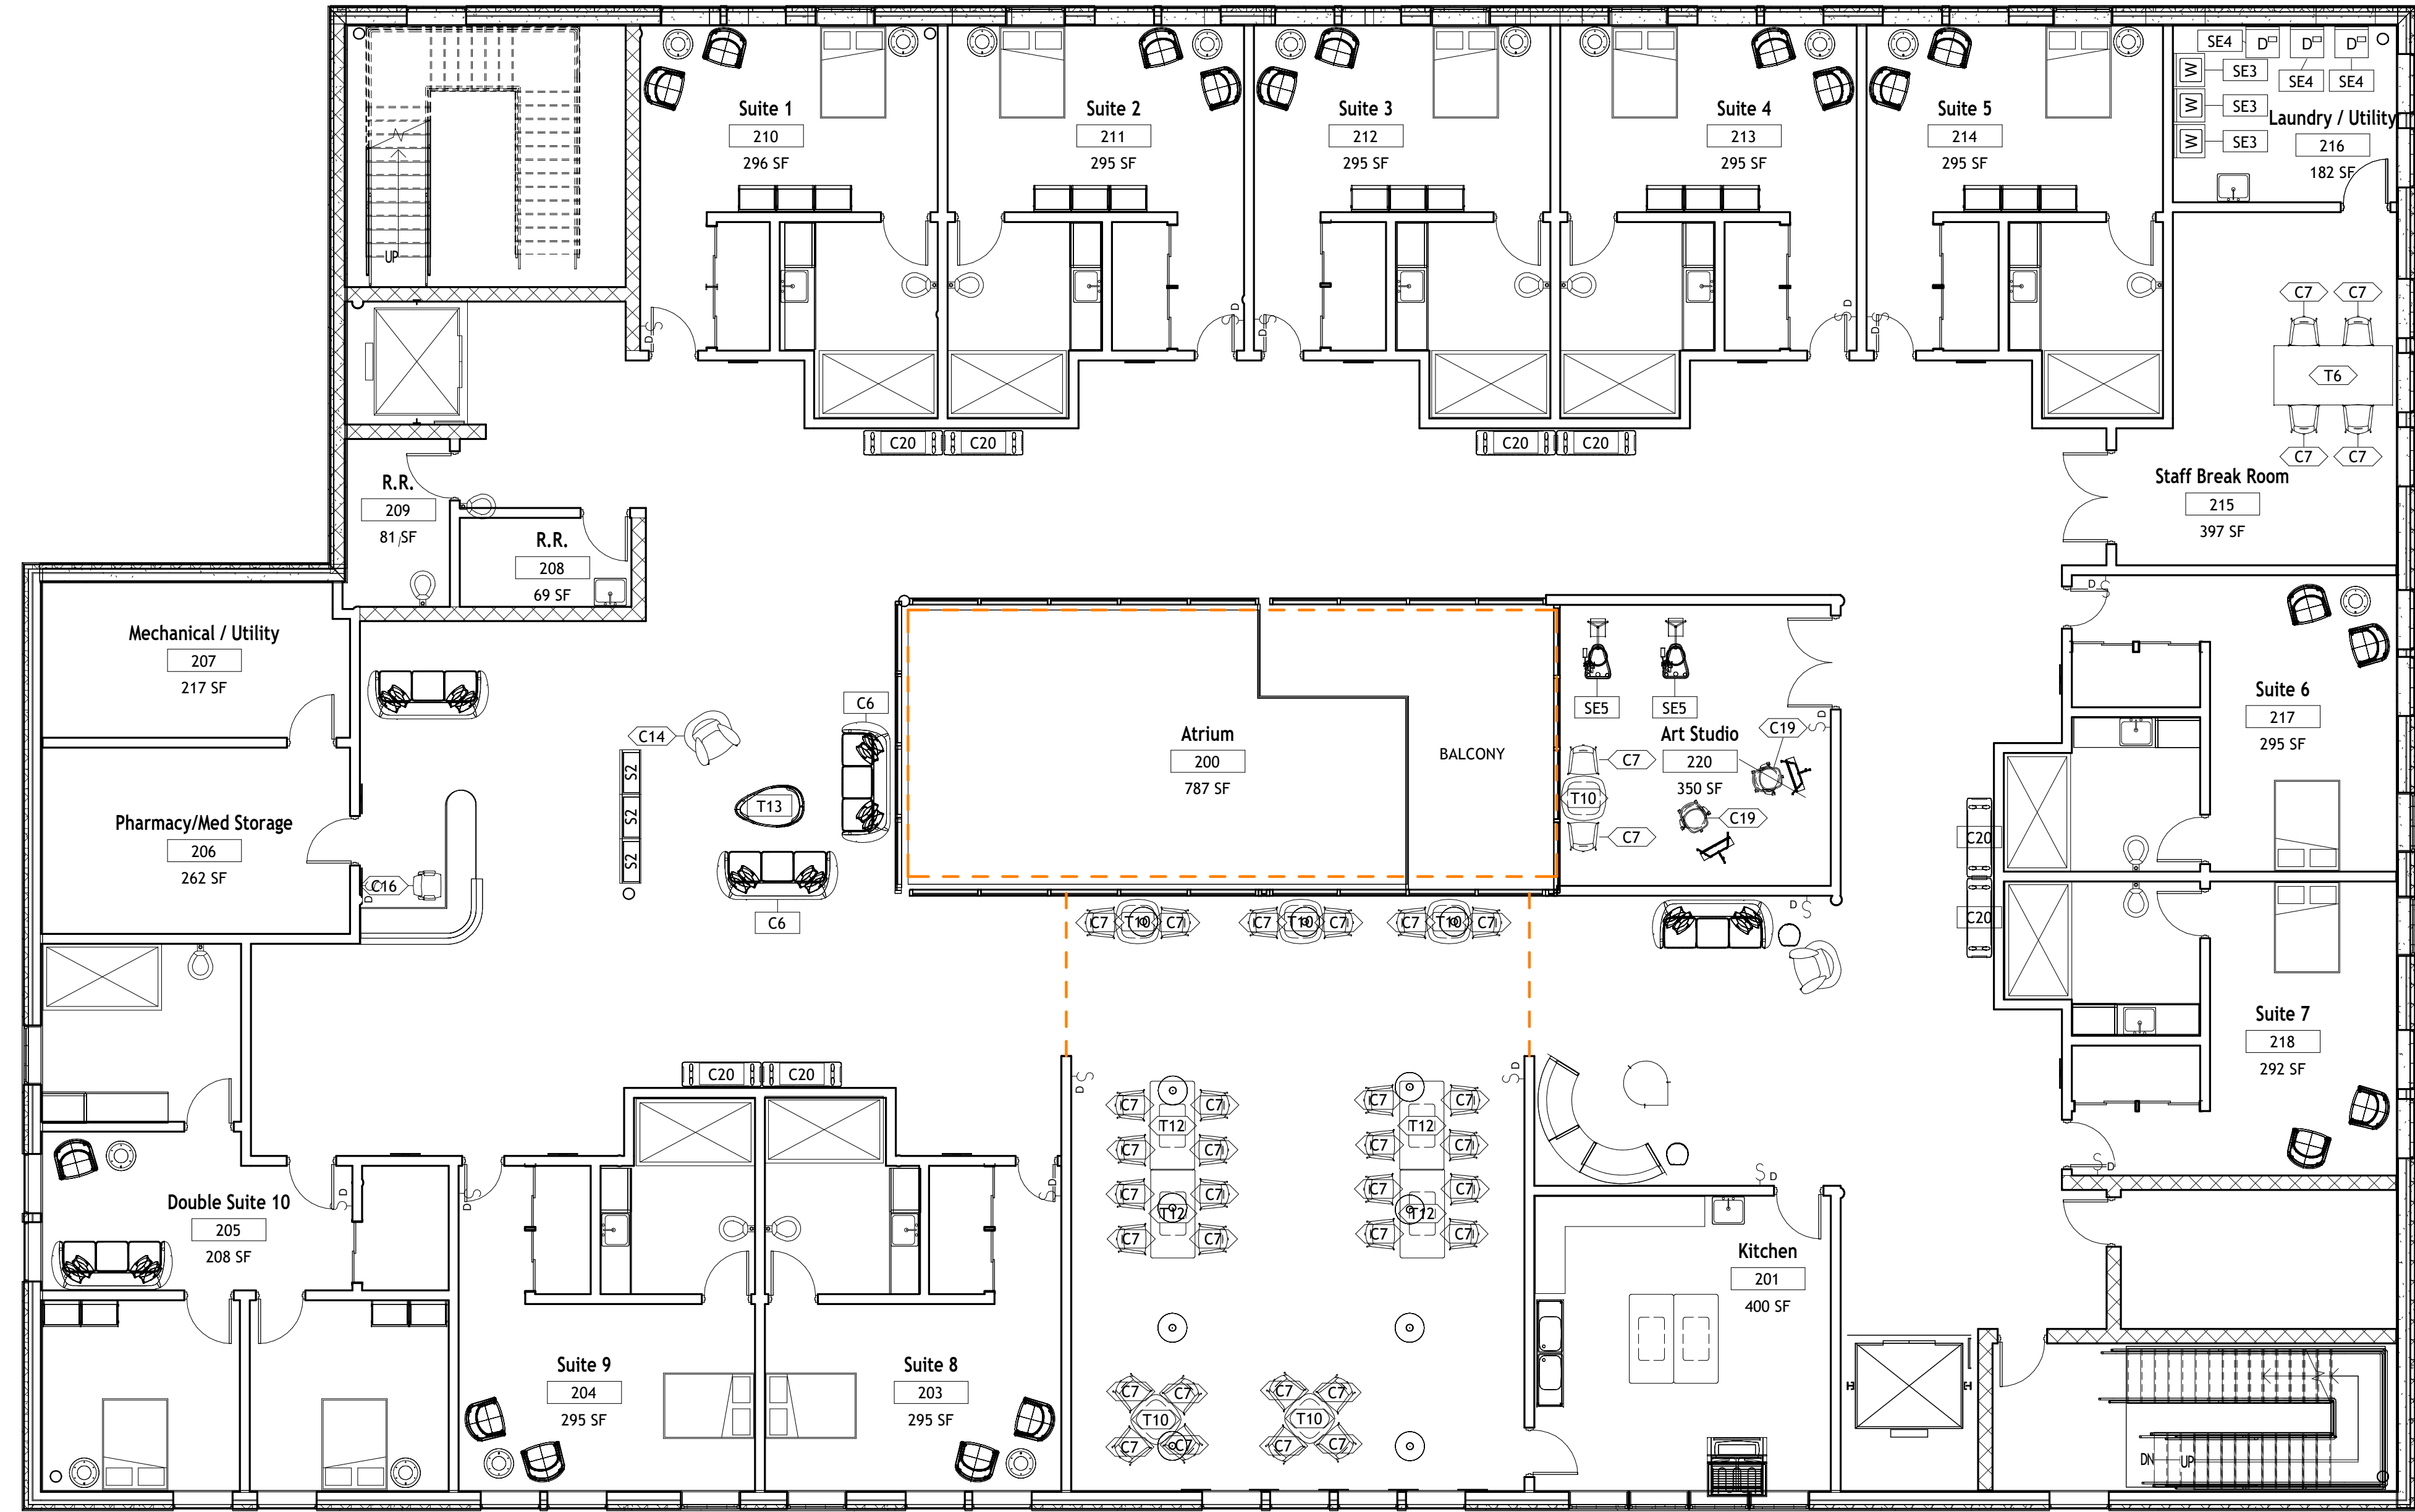


① Second Floor Architectural Plan
1/8" = 1'-0"

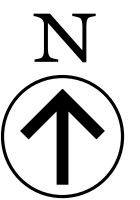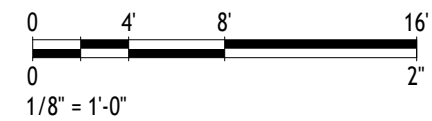

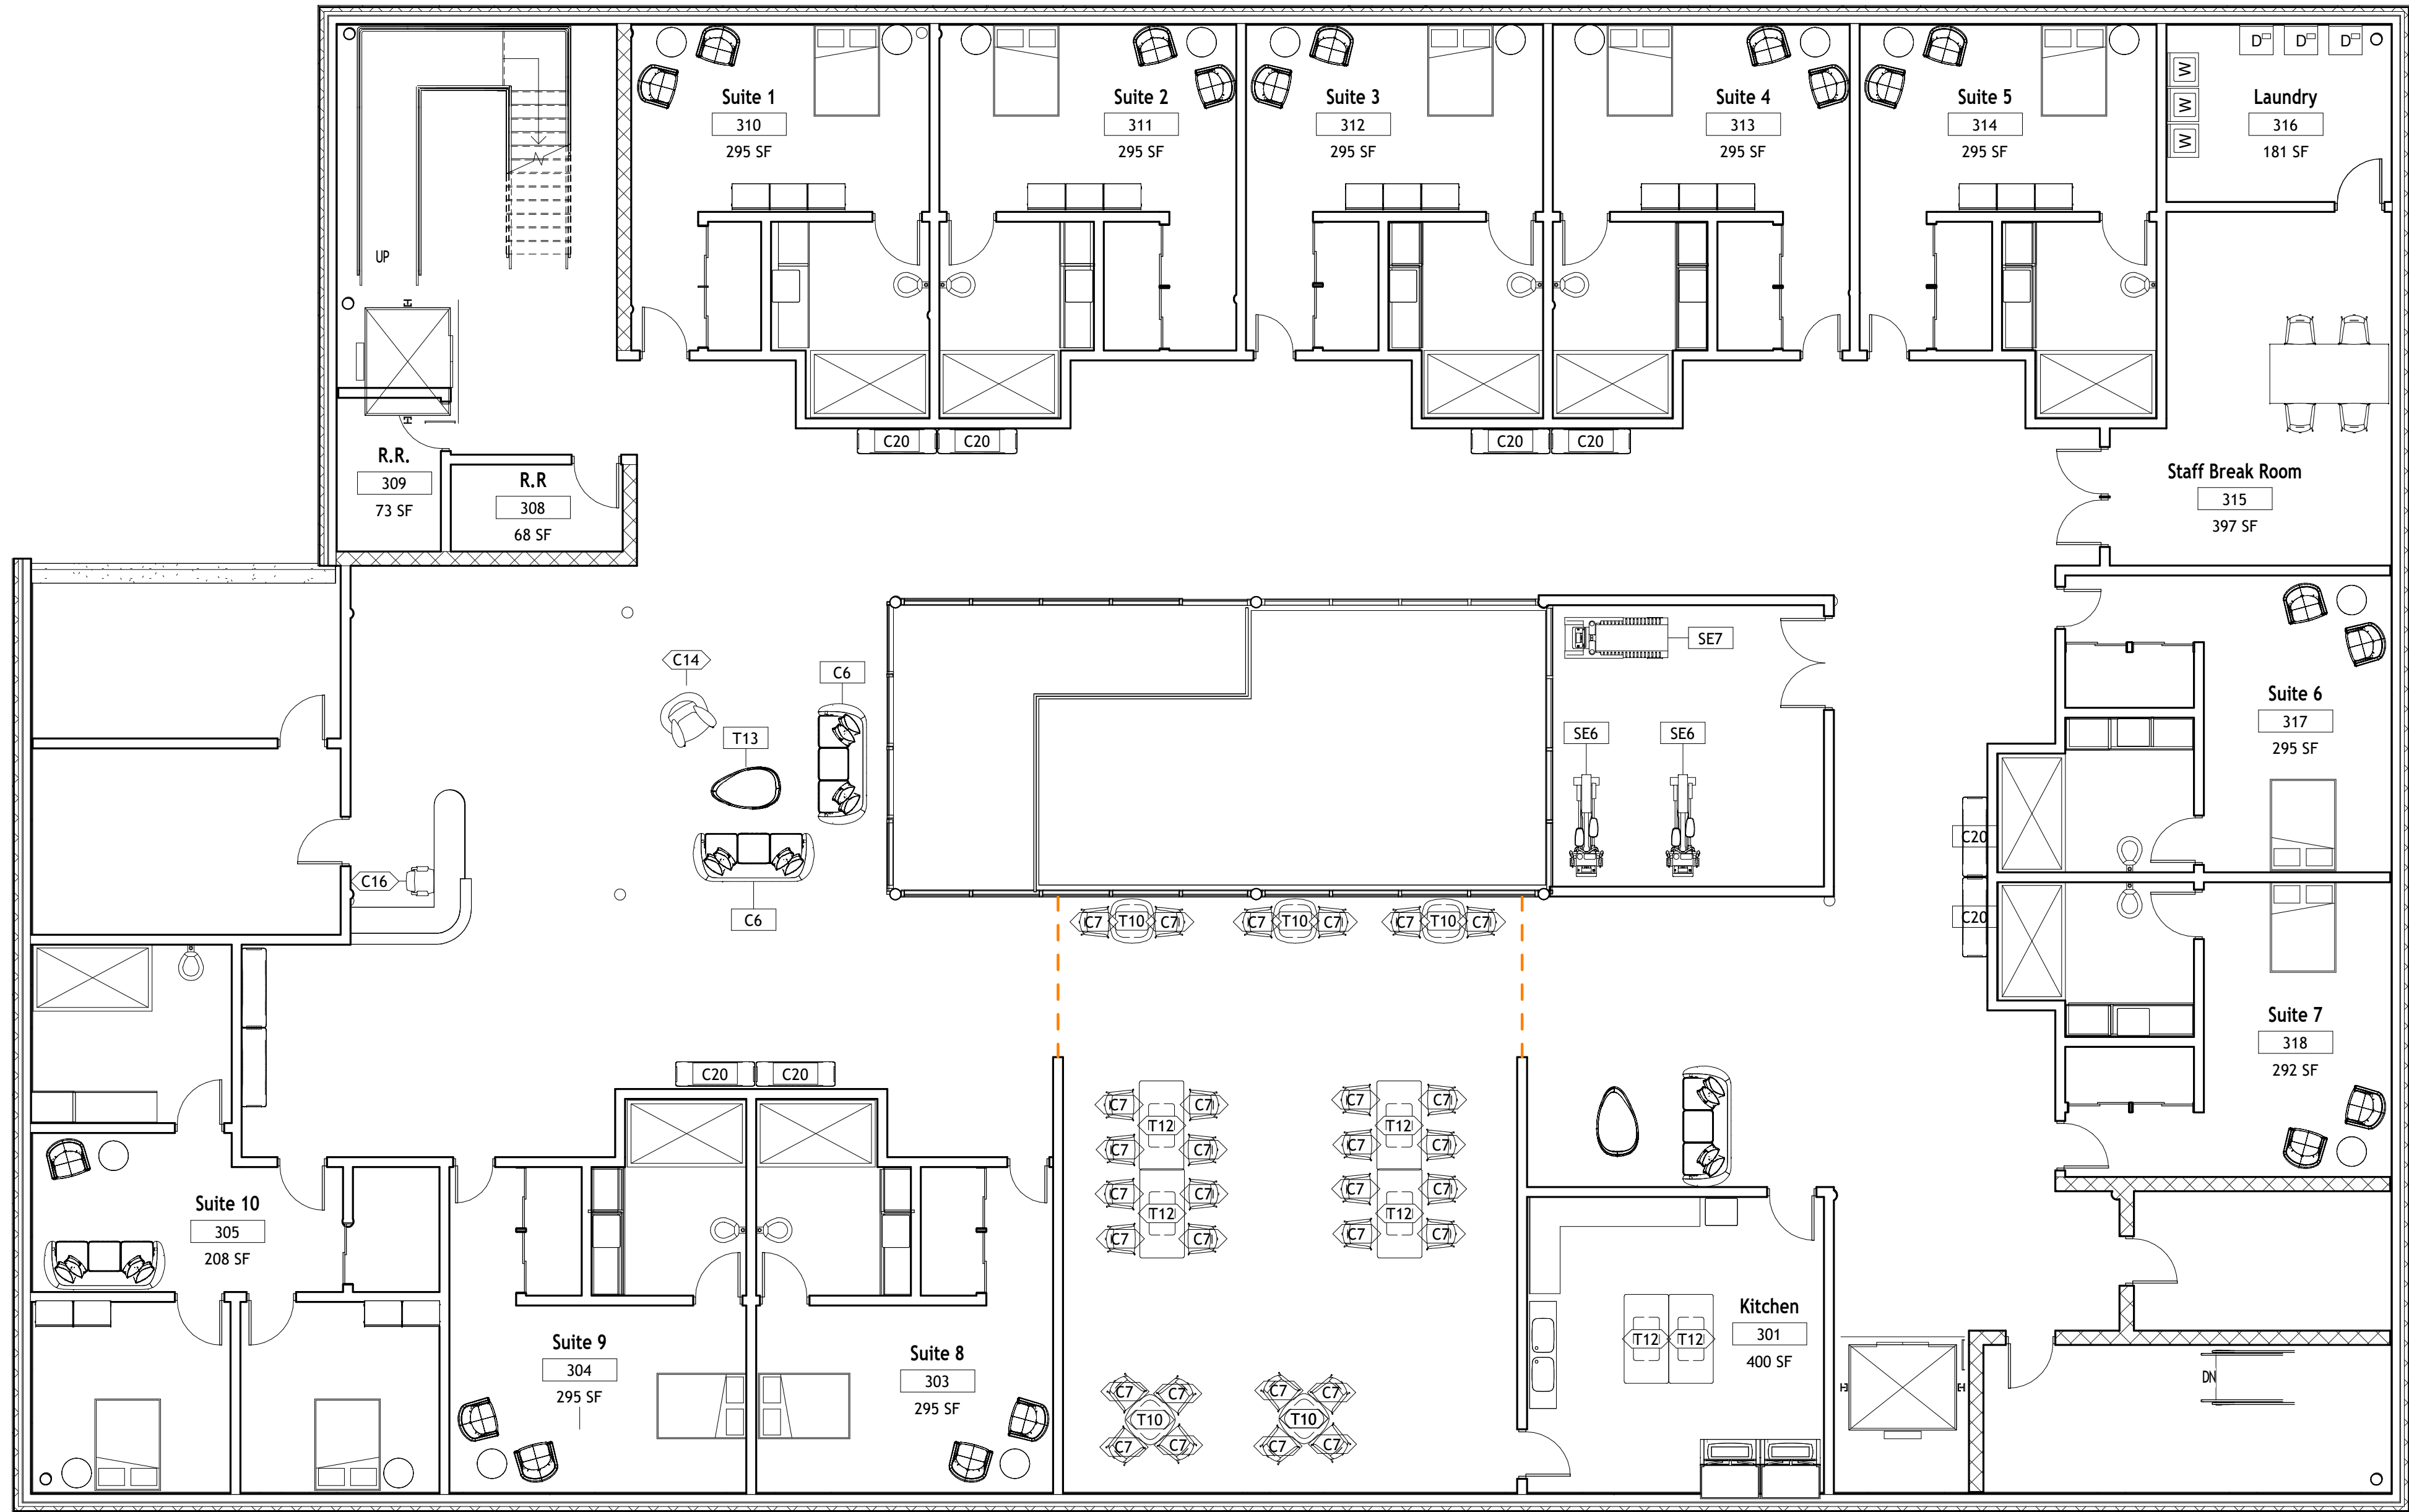

1 LEVEL 3 Furniture Plan
1/8" = 1'-0"

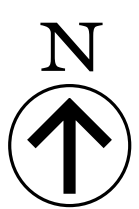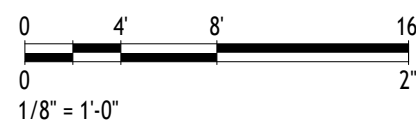

LEVEL 3 FURNITURE PLAN
The Weber Neighborhood for Memory Care

FLOOR 3

Phase II

1/8" = 1'-0"

A9

LEVEL 1 CEILING PLAN
The Weber Neighborhood for Memory Care

Phase II




1/8" = 1'-0"

B1


4/10/2025 8:56:21 PM


1 First Floor Architectural Ceiling Plan
1/8" = 1'-0"

CEILING LEGEND

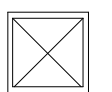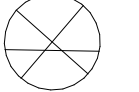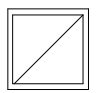L1	Eureka Kizis Pendant - 7'-6" A.F.F. TYP	L4	Juno Tracklights	L7	Oxygen Axiom Pendant - Fixed A.F.F. height	L10	Eureka Ollo Pendant - 7'-6" A.F.F. TYP		HVAC Return Vent		Emergency Exit Sign
L2	LightArt Contour Roundover Pendant - 7'-0" A.F.F. TYP	L5	Oxygen Lighting Lucci Pendant - 6'-0" A.F.F. TYP	L8	Oxygen Palillos Pendant - 7'-6" A.F.F. TYP	L11	Oxygen Lighting Decca Pendant - 7'-6" A.F.F. TYP		HVAC Supply Vent		
L3	LightArt Cylinder Pendant - 6'-0" A.F.F. TYP	L6	Lightolier Surface Mount Downlight	L9	Antares Wall Sconce - 4'-6" A.F.F. TYP	L12	Onplana Surface Mounted Downlight		Sprinkler		



0 4 8 16
0 1/8" = 1'-0" 2'

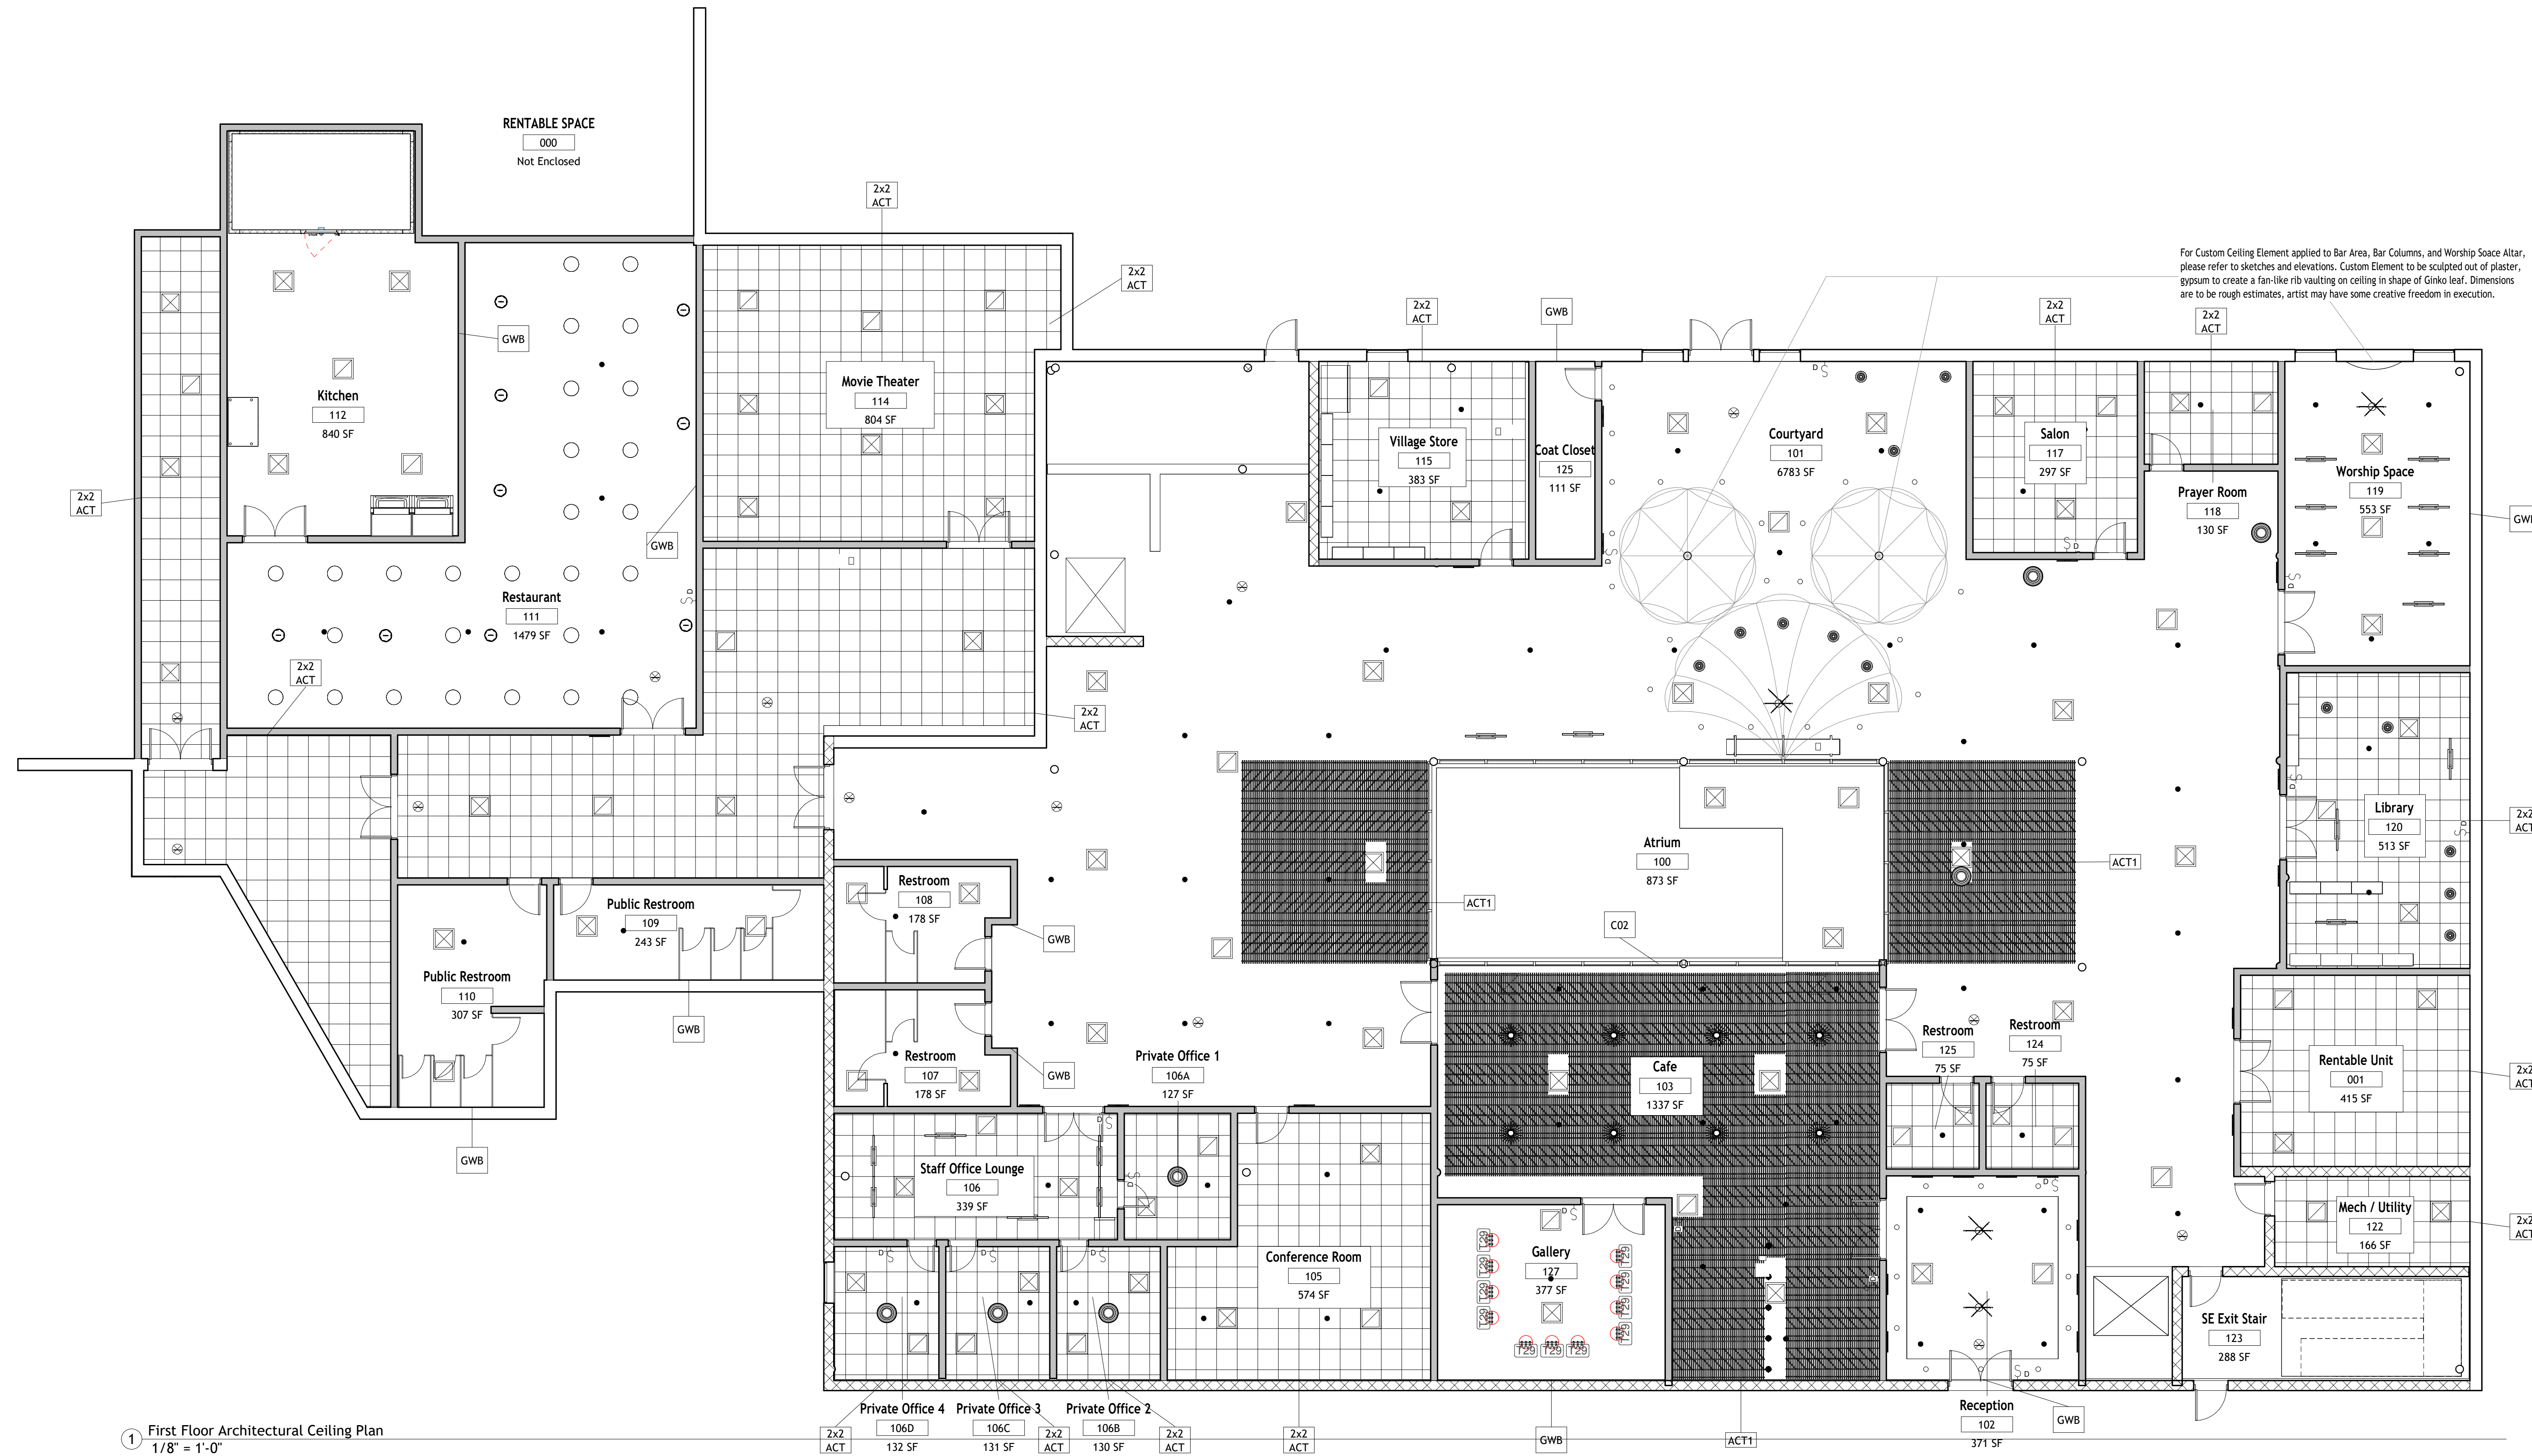


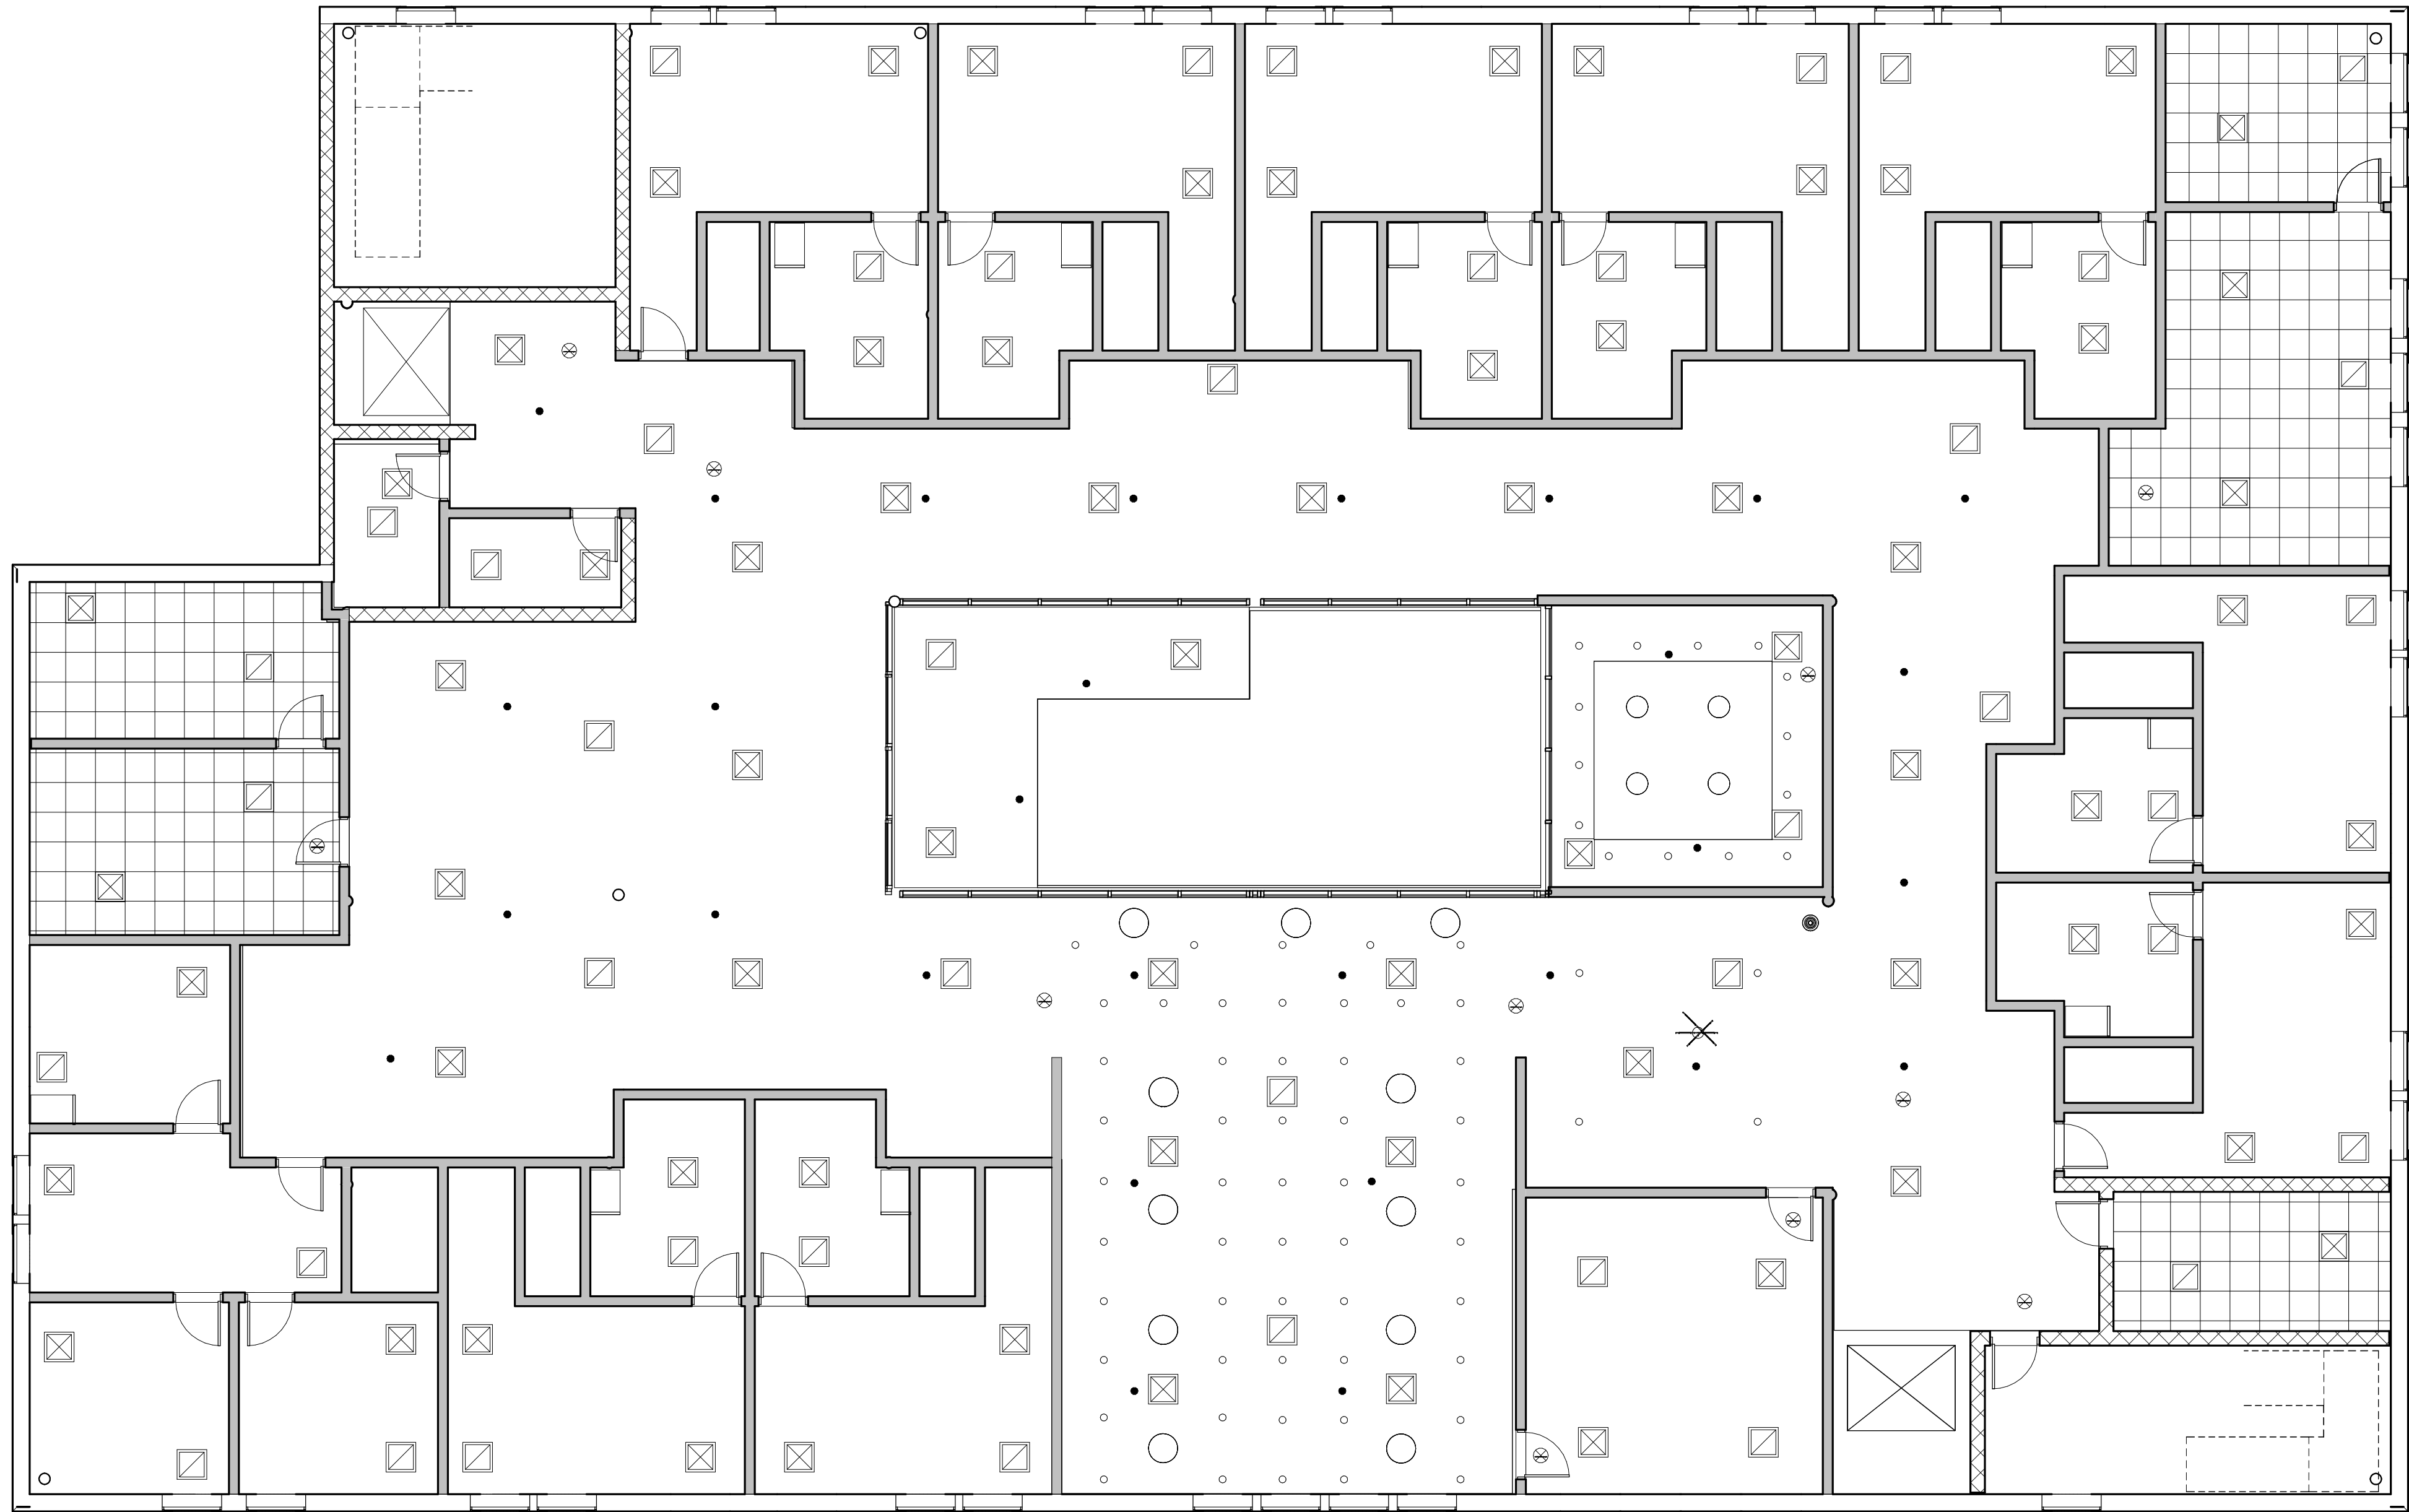

① Second Floor Architectural Ceiling Plan
1/8" = 1'-0"


CEILING LEGEND					
L1	Eureka Kizis Pendant - 7'-6" A.F.F. TYP	L4	Juno Tracklights	L7	Oxygen Axiom Pendant - Fixed A.F.F. height
L2	LightArt Contour Roundover Pendant - 7'-0" A.F.F. TYP	L5	Oxygen Lighting Lucci Pendant - 6'-0" A.F.F. TYP	L8	Oxygen Palillos Pendant - 7'-6" A.F.F TYP
L3	LightArt Cylinder Pendant - 6'-0" A.F.F. TYP	L6	Lightolier Surface Mount Downlight	L9	Antares Wall Sconce - 4'-6" A.F.F. TYP
				L10	Eureka Ollo Pendant - 7'-6" A.F.F. TYP
				L11	Oxygen Lighting Decca Pendant - 7'-6" A.F.F. TYP
				L12	Onplana Surface Mounted Downlight
					HVAC Return Vent
					HVAC Supply Vent
					Sprinkler
					Emergency Exit Sign

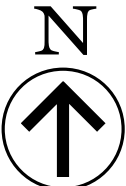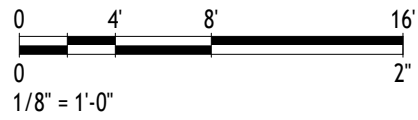


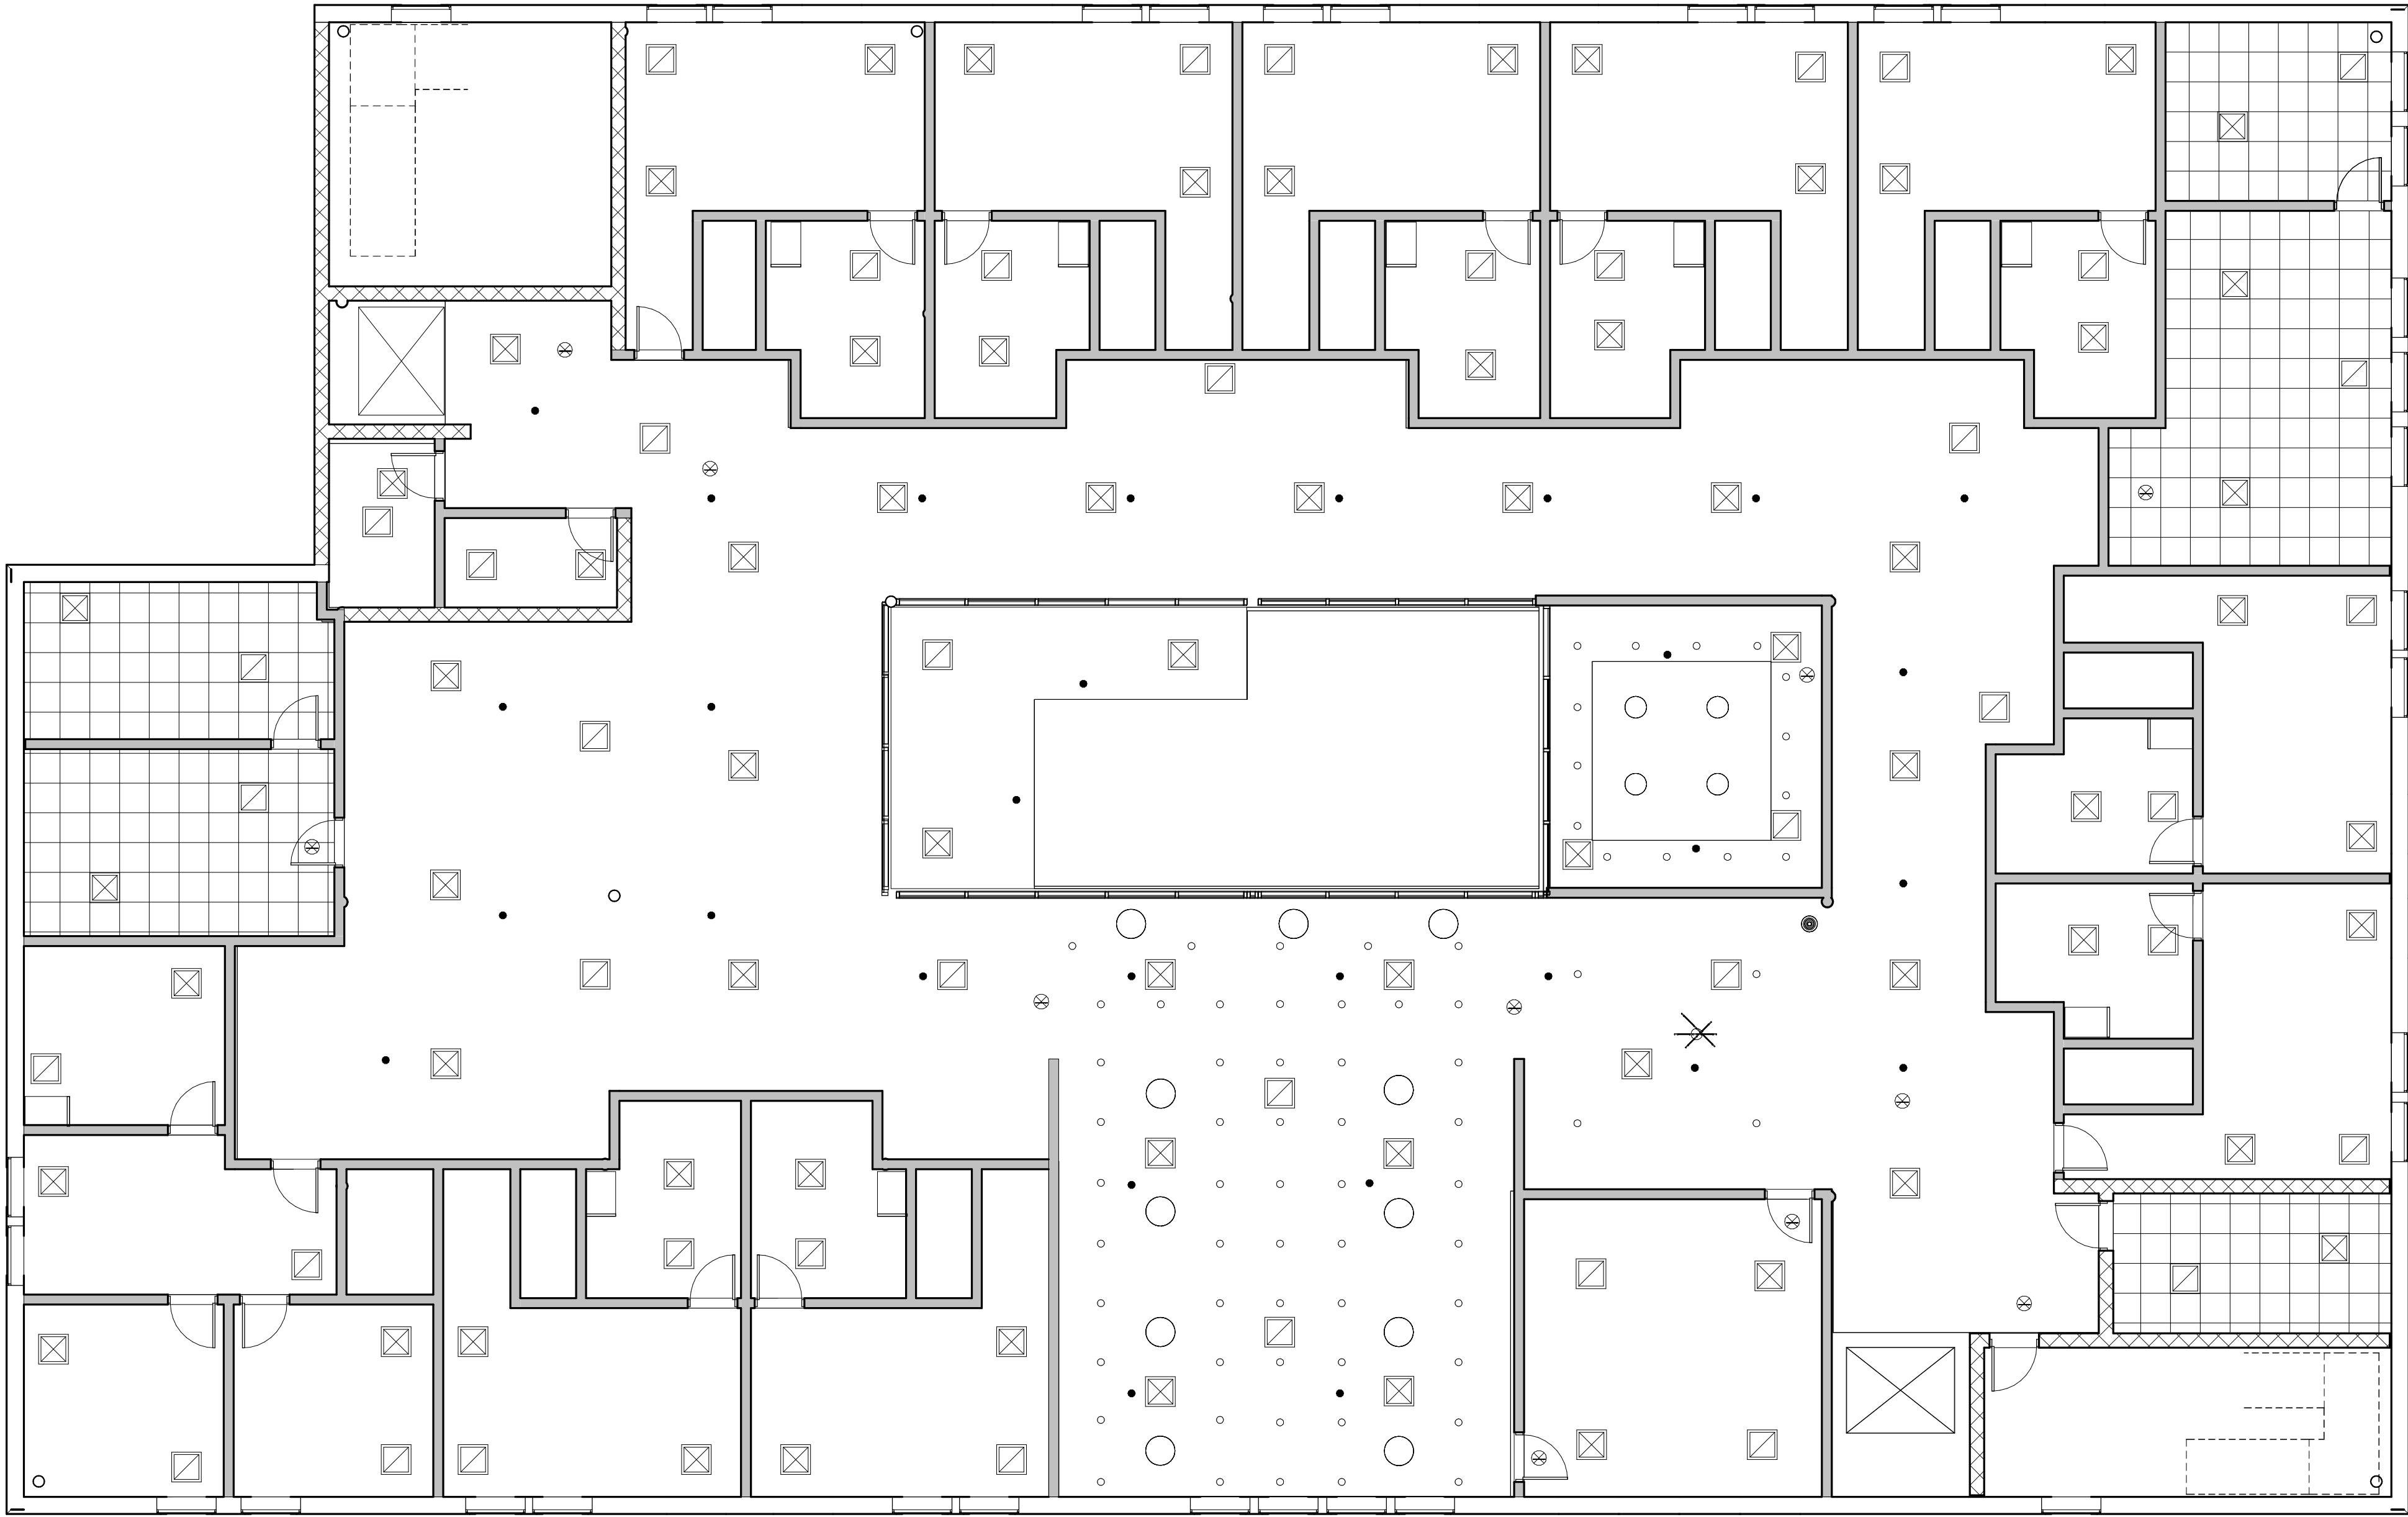

① Second Floor Architectural Ceiling Plan
1/8" = 1'-0"

CEILING LEGEND					
L1	Eureka Kizis Pendant - 7'-6" A.F.F. TYP	L4	Juno Tracklights	L7	Oxygen Axiom Pendant - Fixed A.F.F. height
L2	LightArt Contour Roundover Pendant - 7'-0" A.F.F. TYP	L5	Oxygen Lighting Lucci Pendant - 6'-0" A.F.F. TYP	L8	Oxygen Palillos Pendant - 7'-6" A.F.F. TYP
L3	LightArt Cylinder Pendant - 6'-0" A.F.F. TYP	L6	Lightolier Surface Mount Downlight	L9	Antares Wall Sconce - 4'-6" A.F.F. TYP
				L10	Eureka Ollo Pendant - 7'-6" A.F.F. TYP
				L11	Oxygen Lighting Decca Pendant - 7'-6" A.F.F. TYP
				L12	Onplana Surface Mounted Downlight
					HVAC Return Vent
					HVAC Supply Vent
					Sprinkler
					Emergency Exit Sign

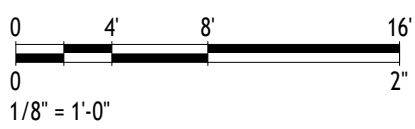


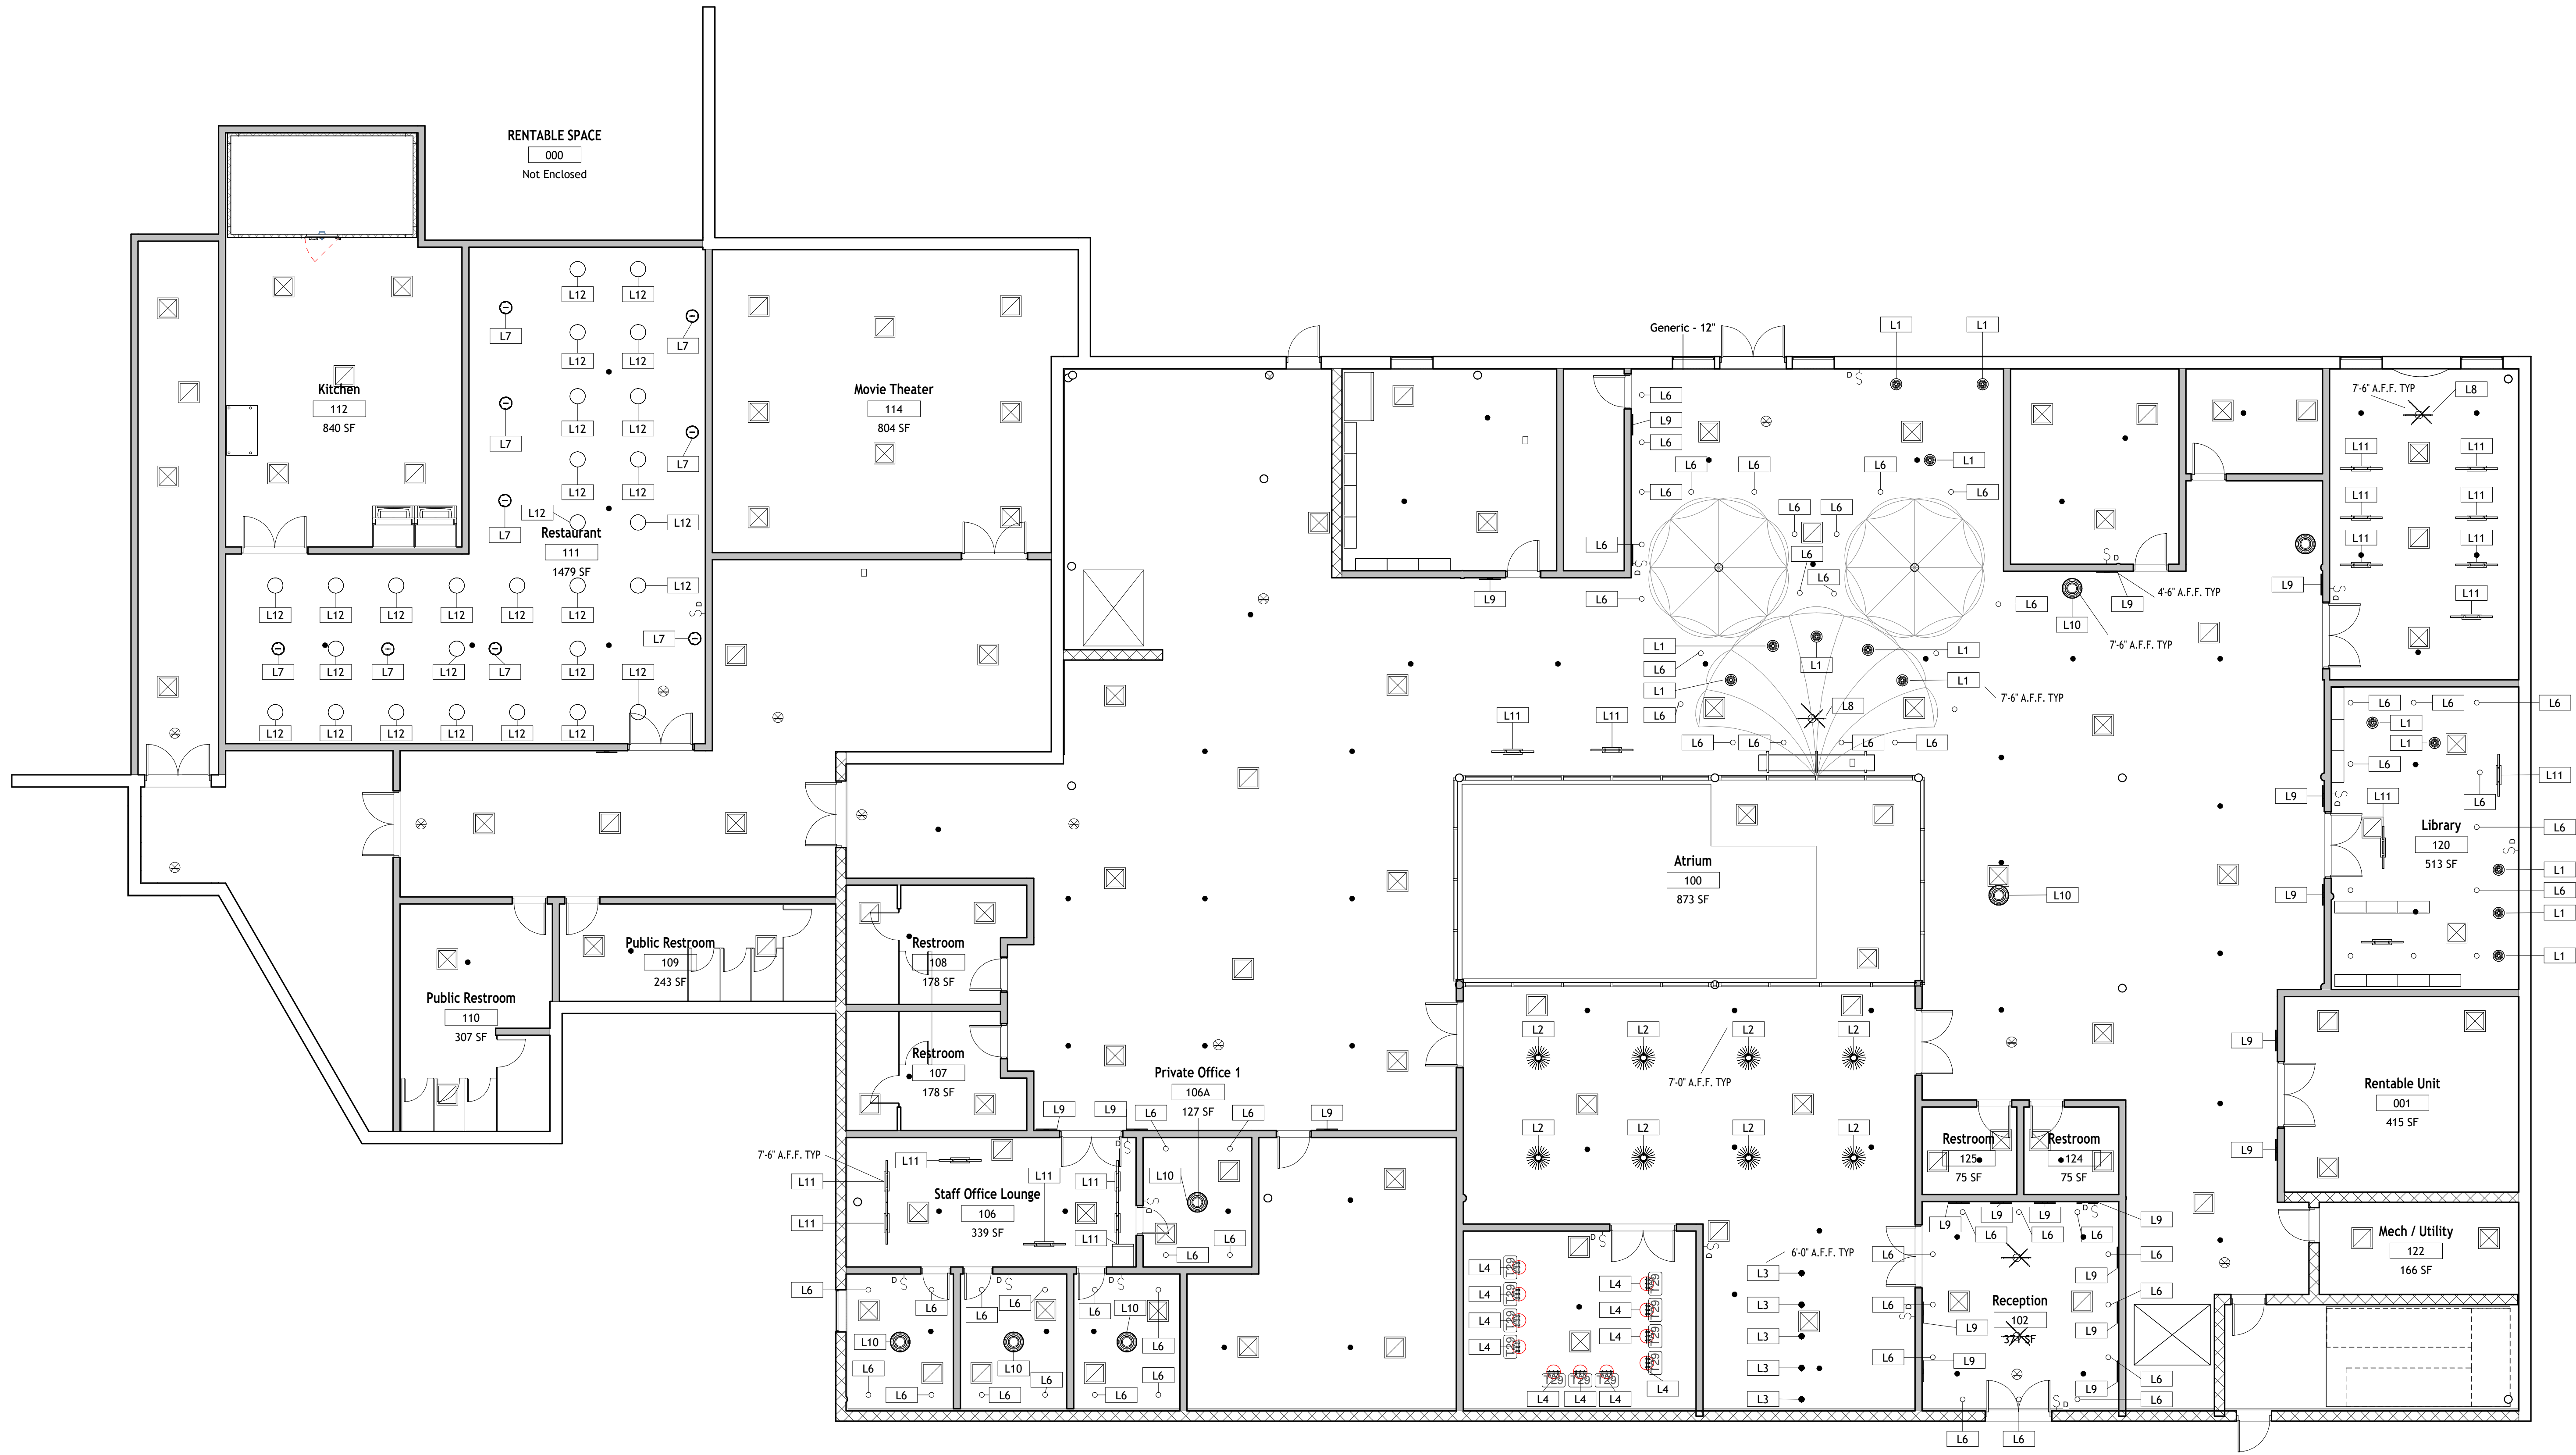


1 First Floor Architectural Ceiling Plan
1/8" = 1'-0"

CEILING LEGEND

L1	Eureka Kizis Pendant - 7'-6" A.F.F. TYP	L4	Juno Tracklights	L7	Oxygen Axiom Pendant - Fixed A.F.F. height	L10	Eureka Ollo Pendant - 7'-6" A.F.F. TYP		HVAC Return Vent		Emergency Exit Sign
L2	LightArt Contour Roundover Pendant - 7'-0" A.F.F. TYP	L5	Oxygen Lighting Lucci Pendant - 6'-0" A.F.F. TYP	L8	Oxygen Palillos Pendant - 7'-6" A.F.F. TYP	L11	Oxygen Lighting Decca Pendant - 7'-6" A.F.F. TYP		HVAC Supply Vent		
L3	LightArt Cylinder Pendant - 6'-0" A.F.F. TYP	L6	Lightolier Surface Mount Downlight	L9	Antares Wall Sconce - 4'-6" A.F.F. TYP	L12	Onplana Surface Mounted Downlight		Sprinkler		


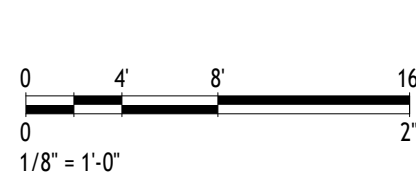


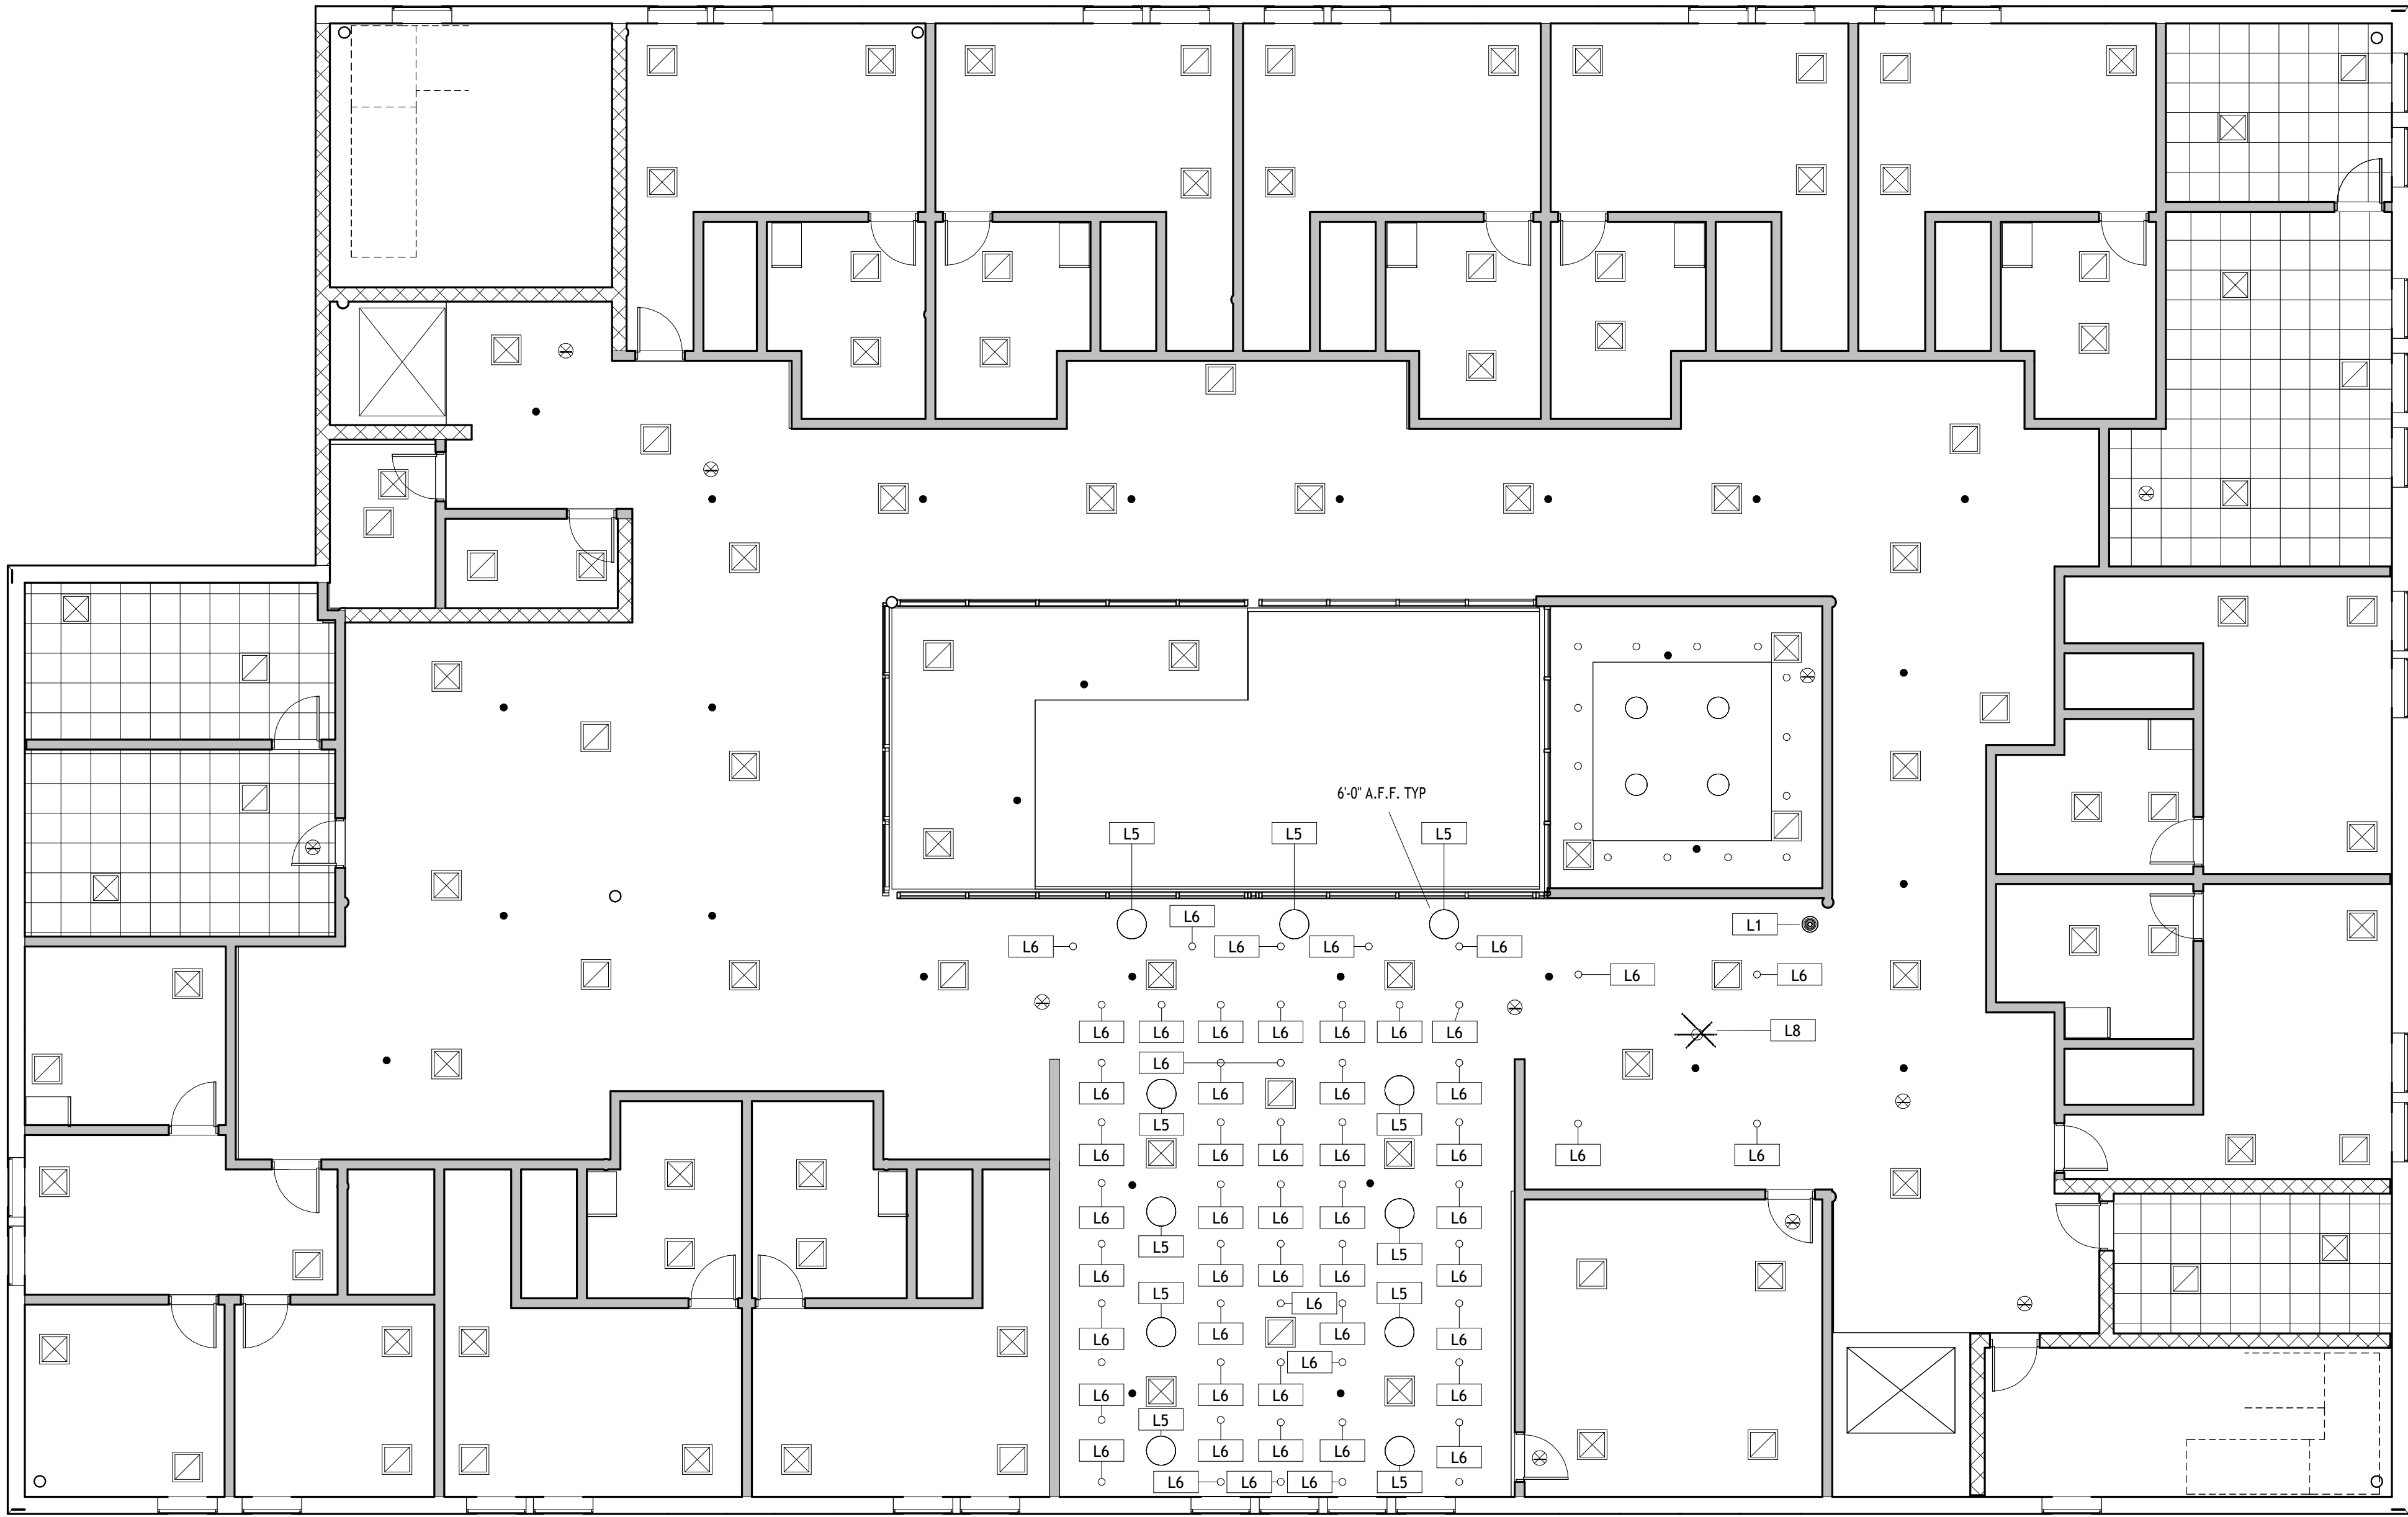


1 Second Floor Architectural Ceiling Plan
1/8" = 1'-0"

CEILING LEGEND

L1	Eureka Kizis Pendant - 7'-6" A.F.F. TYP	L4	Juno Tracklights	L7	Oxygen Axiom Pendant - Fixed A.F.F. height	L10	Eureka Ollo Pendant - 7'-6" A.F.F. TYP		HVAC Return Vent		Emergency Exit Sign
L2	LightArt Contour Roundover Pendant - 7'-0" A.F.F. TYP	L5	Oxygen Lighting Lucci Pendant - 6'-0" A.F.F. TYP	L8	Oxygen Palillos Pendant - 7'-6" A.F.F. TYP	L11	Oxygen Lighting Decca Pendant - 7'-6" A.F.F. TYP		HVAC Supply Vent		
L3	LightArt Cylinder Pendant - 6'-0" A.F.F. TYP	L6	Lightolier Surface Mount Downlight	L9	Antares Wall Sconce - 4'-6" A.F.F. TYP	L12	Onplana Surface Mounted Downlight		Sprinkler		

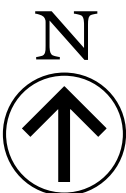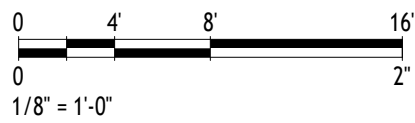

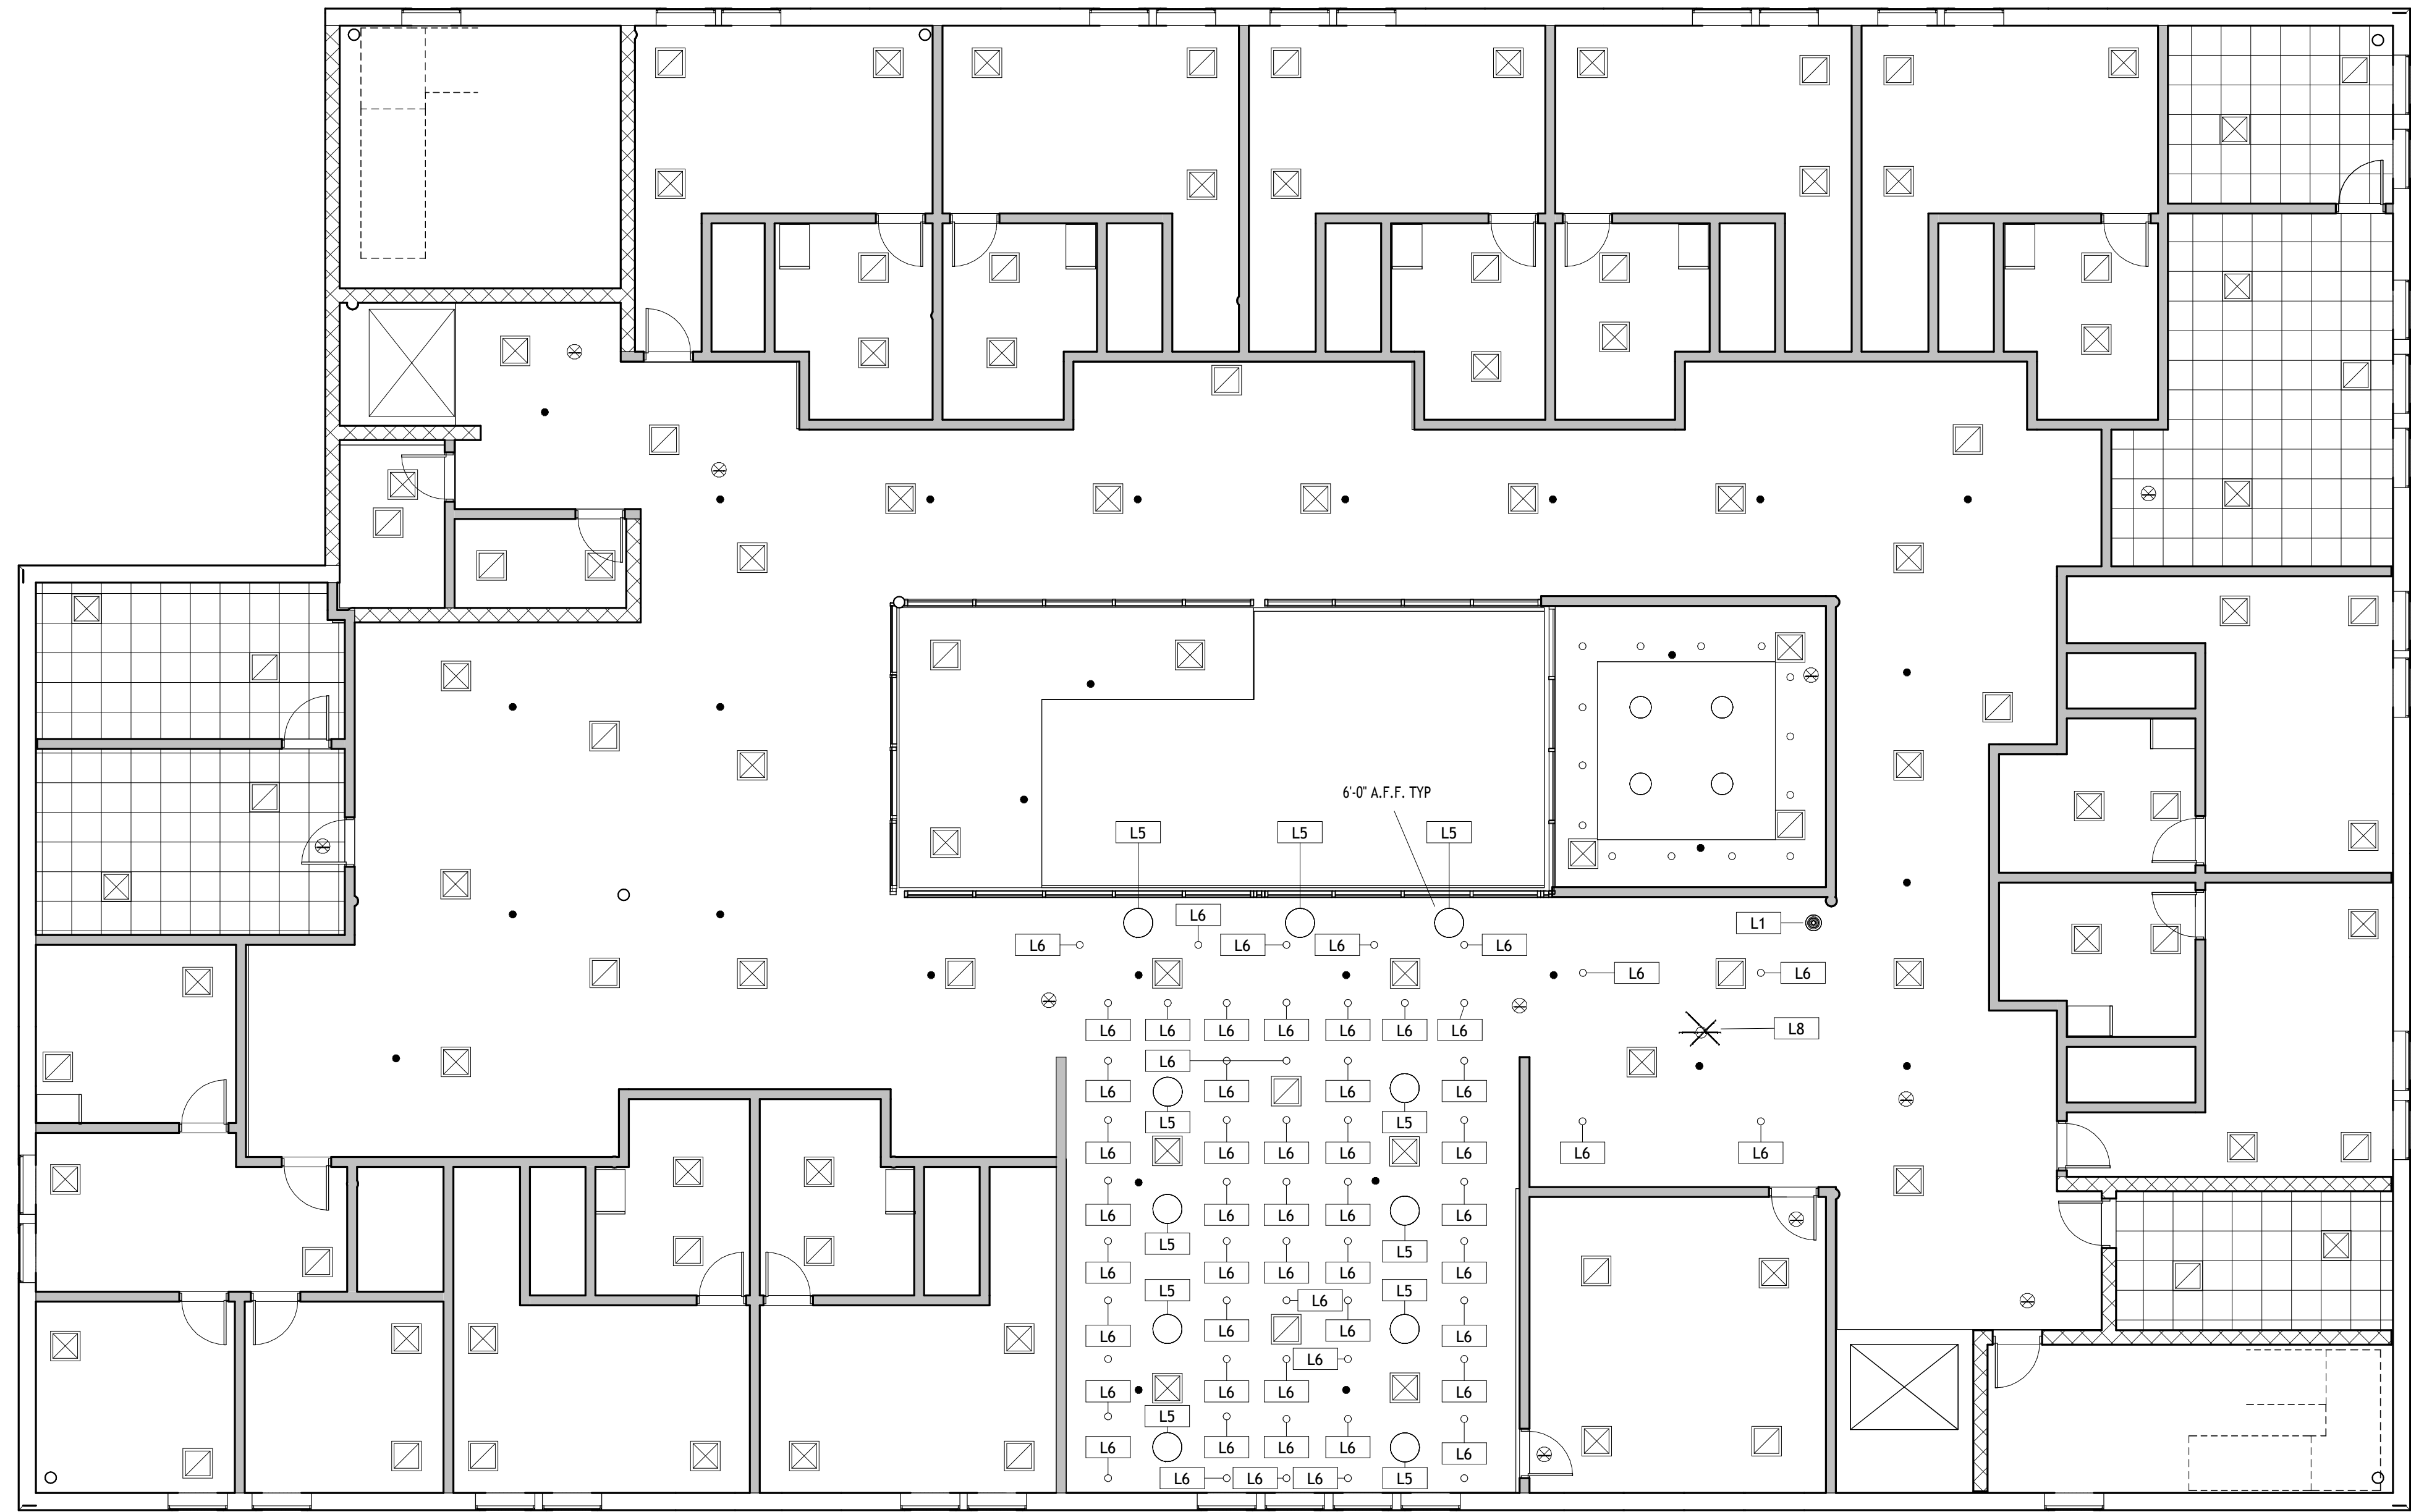

① Second Floor Architectural Ceiling Plan
1/8" = 1'-0"

CEILING LEGEND

L1

Eureka Kizis Pendant -
7'-6" A.F.F. TYP

L4


Juno Tracklights

L7


Oxygen Axiom Pendant -
Fixed A.F.F. height

L10

Eureka Ollo Pendant -
7'-6" A.F.F. TYP

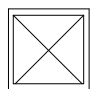

HVAC Return Vent

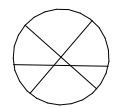

Emergency Exit Sign

L2

LightArt Contour
Roundover Pendant - 7'-0"
A.F.F. TYP

L5


Oxygen Lighting Lucci
Pendant - 6'-0" A.F.F. TYP

L8

Oxygen Palillos Pendant -
7'-6" A.F.F. TYP

L11

Oxygen Lighting Decca
Pendant - 7'-6" A.F.F. TYP

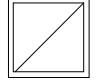

HVAC Supply Vent

L3

LightArt Cylinder
Pendant - 6'-0" A.F.F. TYP

L6

Lightolier Surface Mount
Downlight

L9


Antares Wall Sconce -
4'-6" A.F.F. TYP

L12

Onplana Surface Mounted
Downlight




Sprinkler

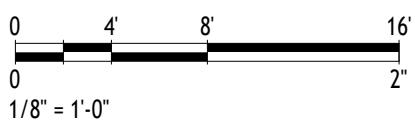






1 First Floor Architectural Ceiling Plan
1/8" = 1'-0"

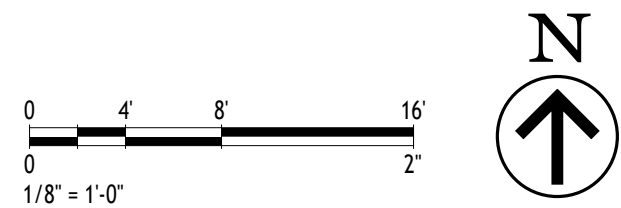





① Second Floor Architectural Ceiling Plan
1/8" = 1'-0"

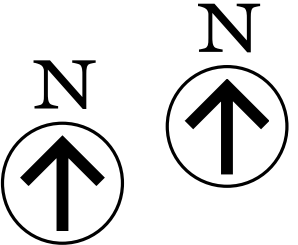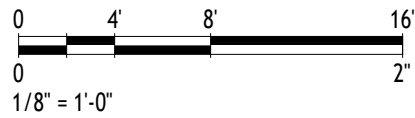

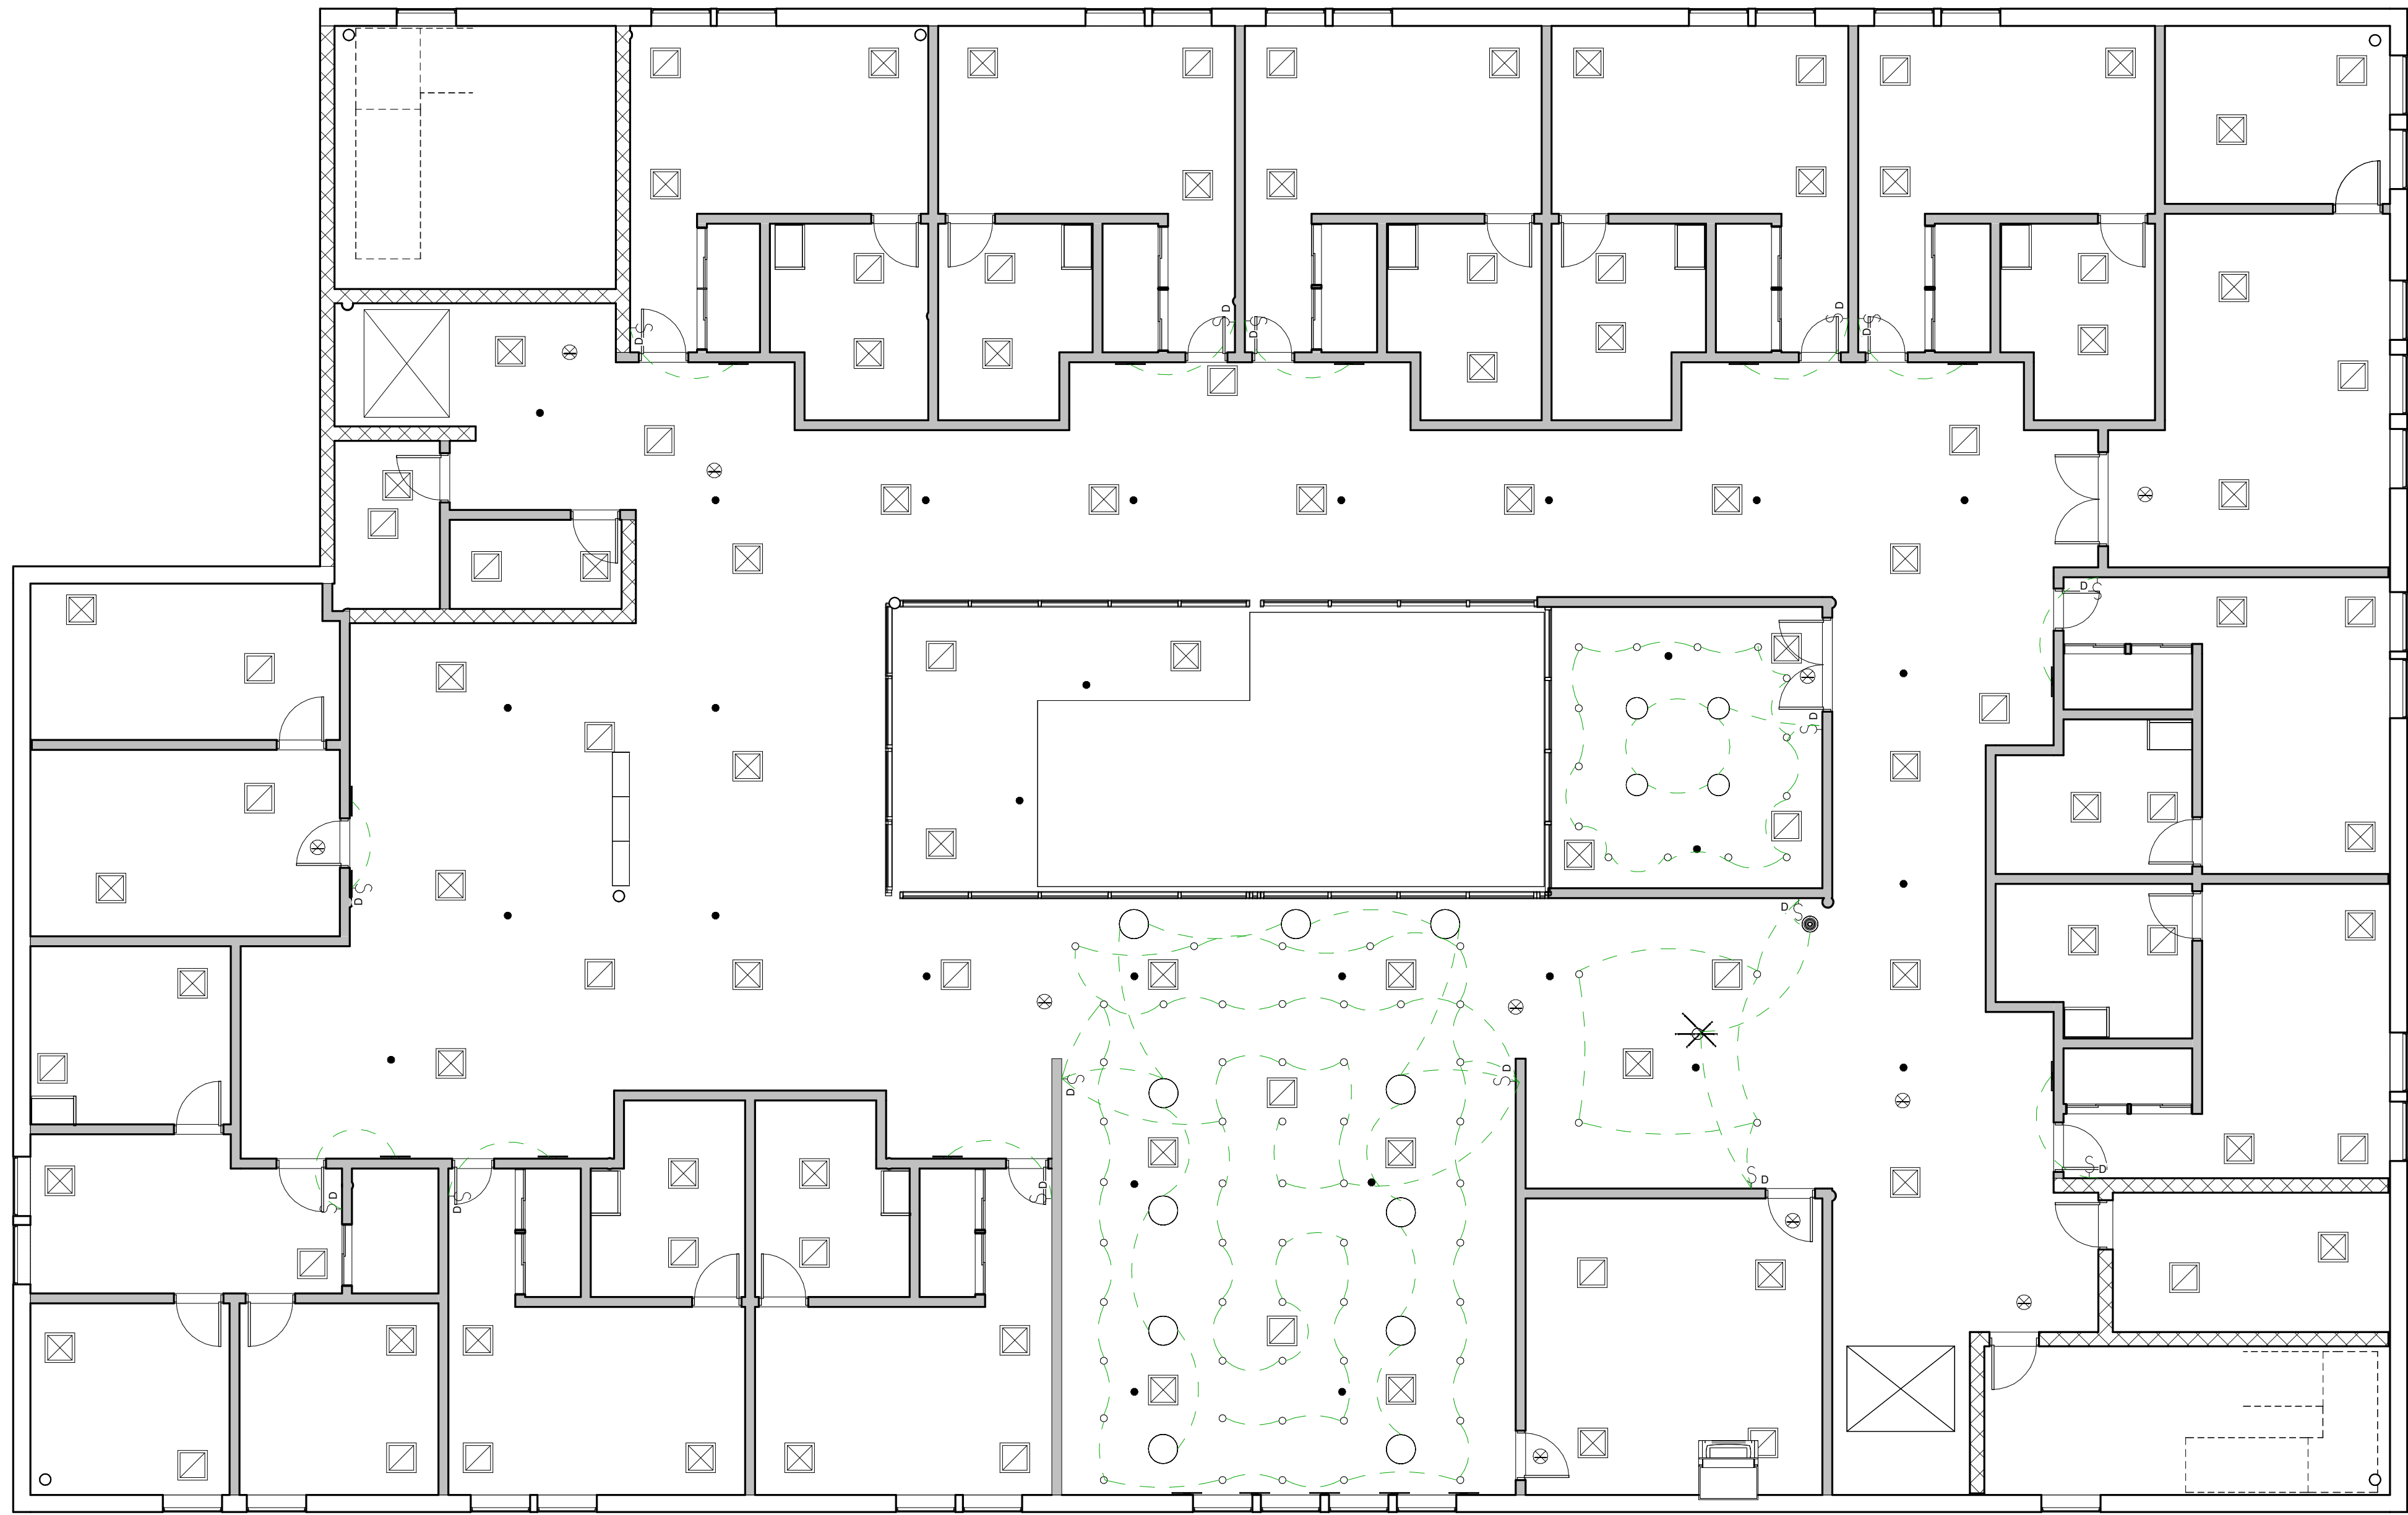

① Second Floor Architectural Ceiling Plan
1/8" = 1'-0"

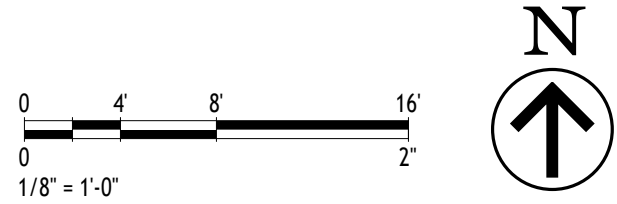

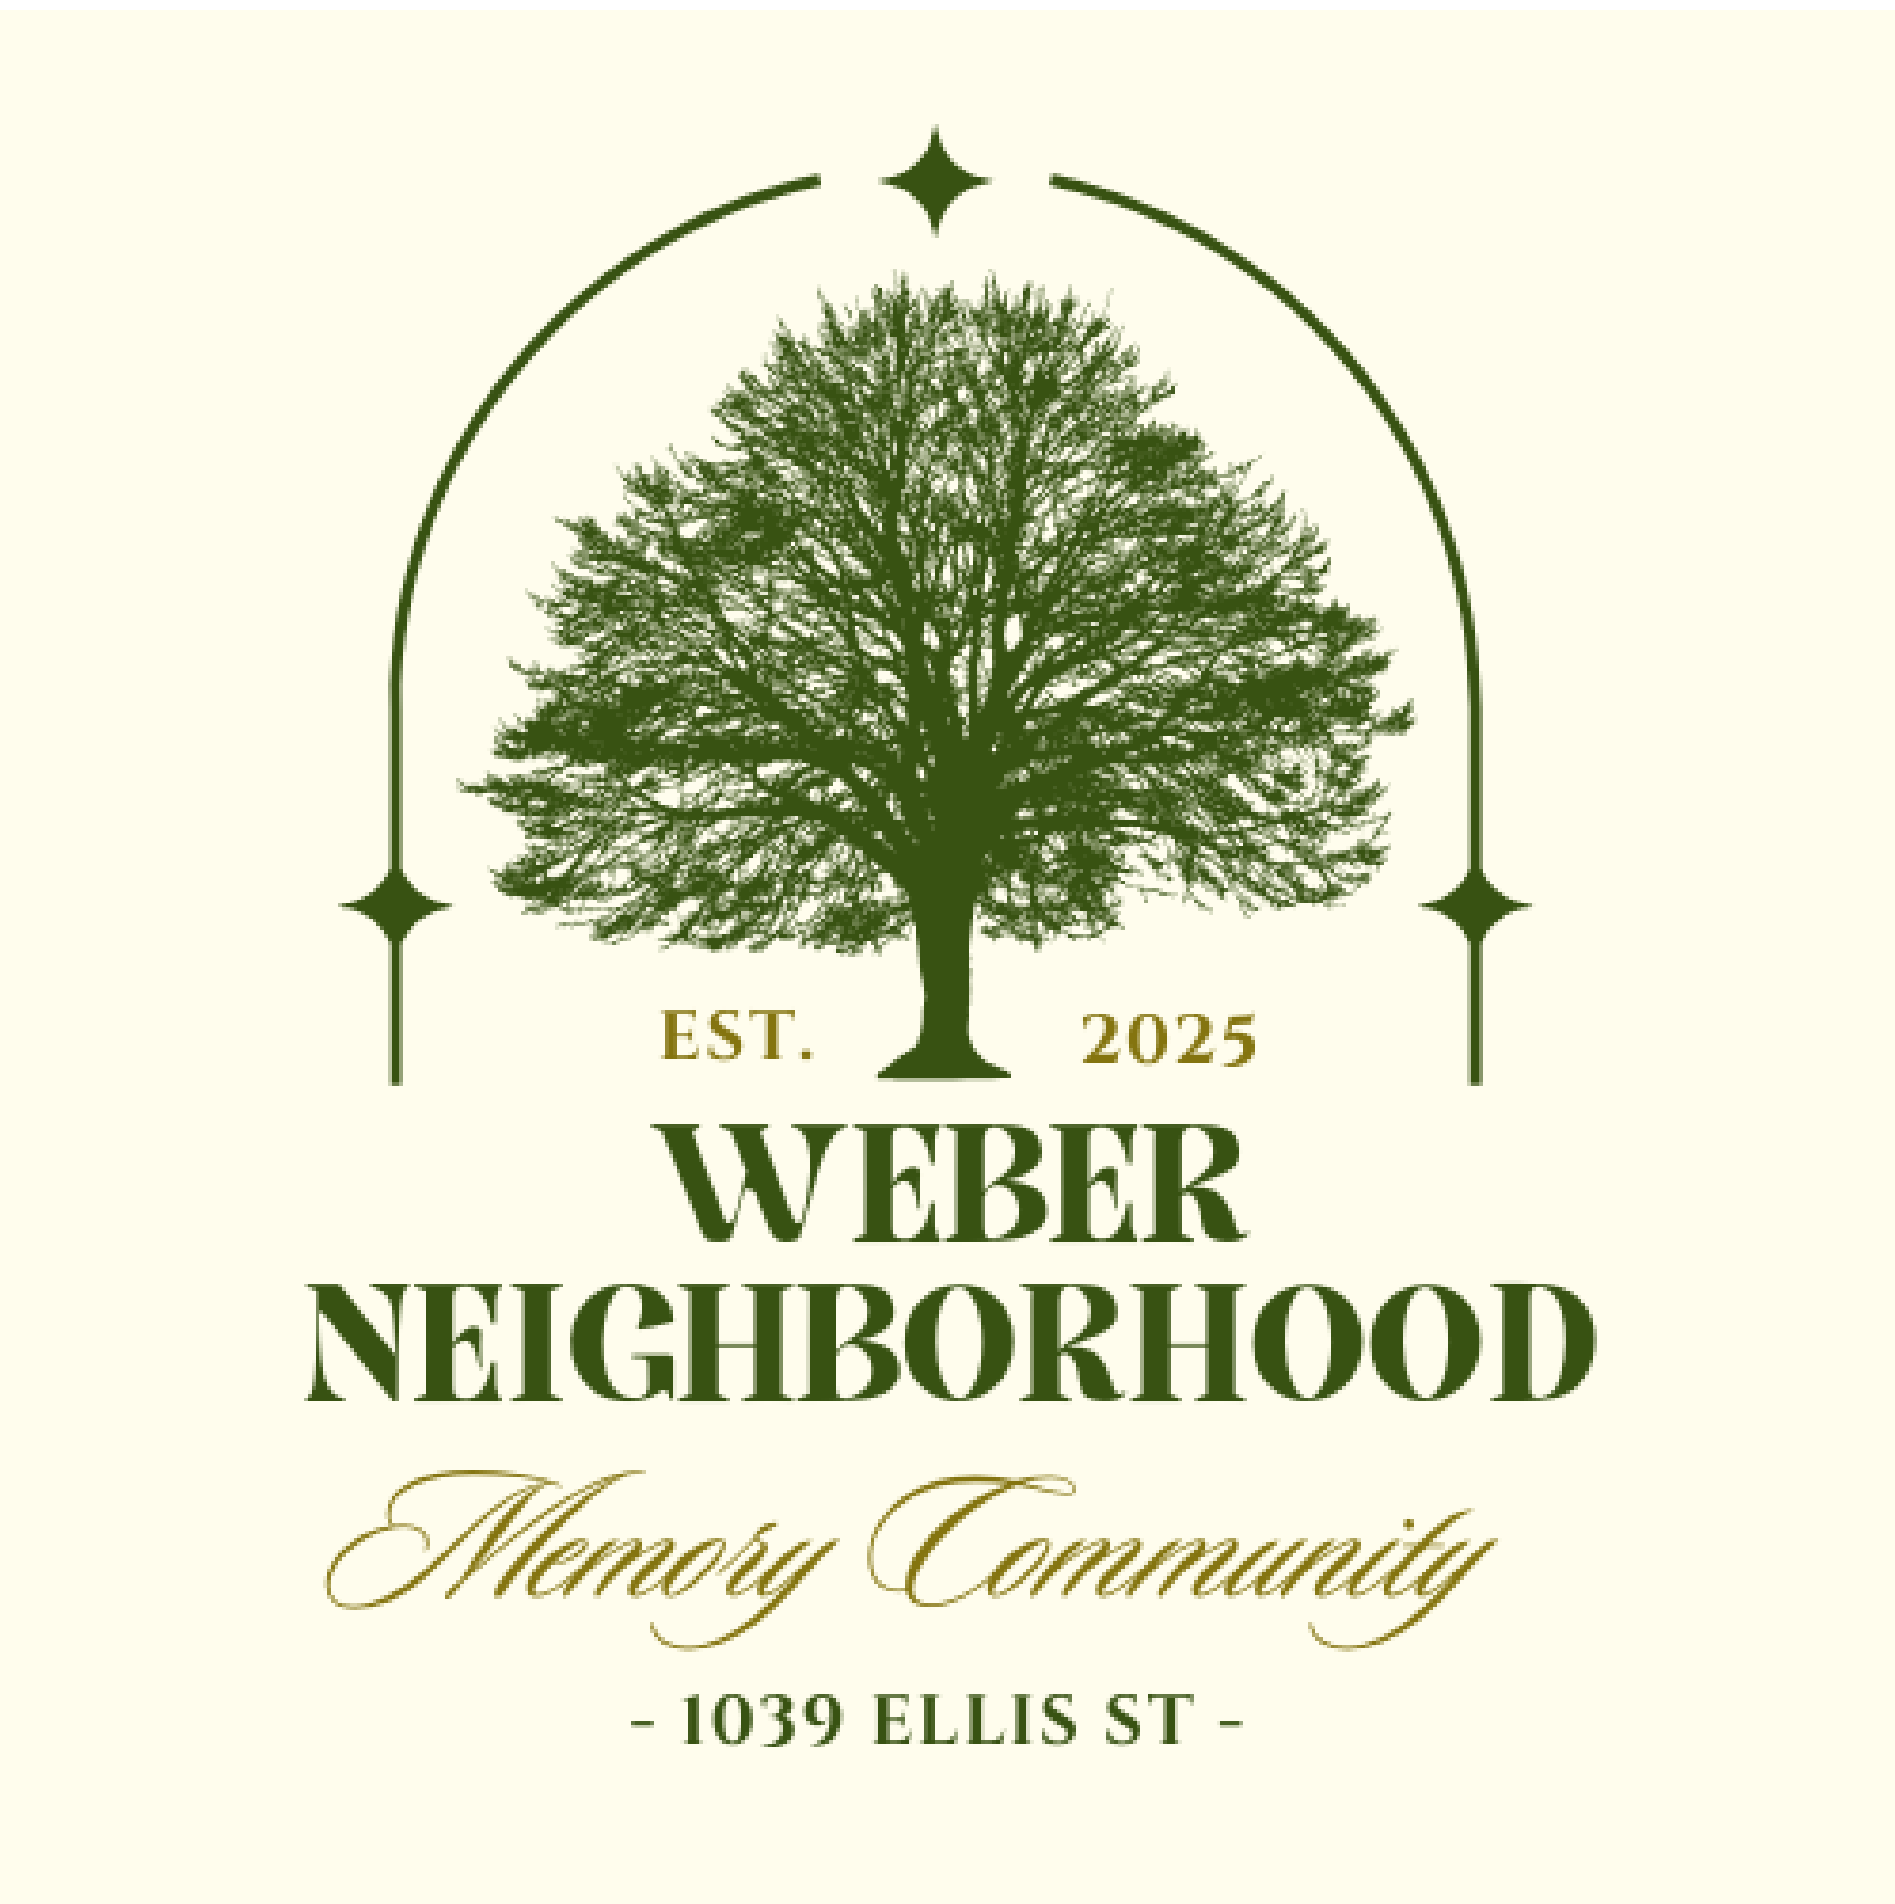

The Weber Neighborhood Memory Care Facility

1039 Ellis Street, Stevens Point, WI 54481